

SYMBOL LEGEND	
	Note Reference
	Key Note Reference. Refer to legend each sheet.
	Column Line Designation
	Elevation of Floor or Ceiling
	Spot Elevation
	Room Name & Number
	Section Detail: Detail # / Sheet where drawn
	Exterior Elevation: Detail # / Sheet where drawn
	Interior Elevation: Detail # / Sheet where drawn
	Enlarged Plan: Detail # / Sheet where drawn
	Door Reference. (Refer to Door Schedule)
	Window Reference (Refer to Window Schedule)
	Wall Type Reference. (Refer to Wall Legend)
	Material Call-Out (Refer to Materials Schedule)
	Centerline

OWNER:	FINCHEY SPORTSCARS, INC.
TENANT:	PACIFIC BMW
LEGAL ADDRESS:	901-915 S. BRAND BLVD. & 112-118 W. GARFIELD AVE.
LEGAL DESCRIPTION:	PARCEL 1 (901 S BRAND BLVD): Lots 8 and 9 of Tract No. 393, in the City of Glendale, County of Los Angeles, State of California, as per recorded in Book 14, Page 154 of Maps, in the office of the County Recorder of said County. PARCEL 2 (112-118 W GARFIELD AVE): Lots 10 and 11 of Tract No. 393, in the City of Glendale, County of Los Angeles, State of California, as per recorded in Book 14, Page 154 of Maps, in the office of the County Recorder of said County. PARCEL 3 (915 S BRAND BLVD): Lot 3 of Tract No. 393, in the City of Glendale, County of Los Angeles, State of California, as per recorded in Book 14, Page 154 of Maps, in the office of the County Recorder of said County; Together with The North One Acre of the West 280 feet of the East 330 feet of Lot 28 of Watts' Subdivision of a part of The Rancho San Rafael, in the City of Glendale, County of Los Angeles, State of California, as per recorded in Book 5, Pages 200 and 201 of Miscellaneous Records, in the office of the County Recorder of said County.
APN NUMBERS:	5641-017-001
	5641-017-002, 003
	5641-017-020
CITY:	GLENDALE
COUNTY:	LOS ANGELES

901 S. BRAND BLVD.
GLENDALE, CA 91204

DESCRIPTION OF WORK	PROJECT DIRECTORY
NEW 5 STORIES INVENTORY PARKING STRUCTURE	ARCHITECT: FLEX DESIGN GROUP 1730 3/4 WESTWOOD BLVD. LOS ANGELES, CA 90024 T: 949.280.3411 CONTACT: ROBERT PLANT robert@flexarch.design

CODE ANALYSIS

<u>A. APPLICABLE CODE:</u>		<u>B. SITE DATA:</u>	
Governing Jurisdiction:	2016 CalGreen Code	ZONING SUMMARY:	CA
City of Glendale	2016 California Building Code		
	2016 California Mechanical Code		
	2016 California Electrical Code		
	2016 California Plumbing Code		
	2016 California Energy Code		
	2016 California Fire Code		
		ZONE:	COMMERCIAL AUTOCOMMERCIAL AUTO
		ZONE DESCRIPTION:	

<u>B. SITE DATA:</u>	
ZONING SUMMARY:	
ZONE:	CA
ZONE DESCRIPTION:	COMMERCIAL AUTOCOMMERCIAL AUTO

AREA SUMMARY:	
SITE AREA:	82,550 sq. ft.
(E) SITE COVERAGE:	28,367 sq. ft. (34%)
(N) SITE COVERAGE:	62,036 sq. ft. (75%)
(N) LANDSCAPING	656 SQ. FT.
(E) LANDSCAPING	695 SQ. FT.

BUILDING SUMMARY:

(E) BLDG. #1 - 6,365 SF - M / SHOWROOM & 12,002 SF S-1 / SERVICE GARAGE 1-STORY (NO CHANGE)

(E) BLDG. #2 - 9,192 SF - S-1 / SERVICE GARAGE	1-STORY (NO CHANGE)
--	---------------------

(N) BLDG. - 34,228 SF - S-1 / INVENTORY STORAGE STRUCTURE 5-STORIES


	AREA SF	REQUIRED PARKING 4 PER 1000 SF	PROVIDED PARKING	REQUIRED ACCESSIBLE PKG.	PROVIDED ACCESSIBLE PKG.
BUILDING AREA FOR PARKING					
(E) BUILDINGS, NO CHANGE IN SQUARE FOOTAGE					
BUILDING #1	18,365	73			
BUILDING #2	9,192	37			
TOTAL	27,557	110		5	5
(N) 5-STORY PARKING STRUCTURE BUILDING					
TOTAL	171,140	548	450	2% OF TOTAL	9

SHEET INDEX

ARCHITECTURAL

CVR-1	COVER SHEET
A0.1	CONCEPTUAL RENDERING
A0.2	CONCEPTUAL RENDERING
A0.3	CONCEPTUAL RENDERING
A0.4	TOPOGRAPHIC SURVEY
A0.5	TOPOGRAPHIC SURVEY
A1.1	DEMOLITION SITE PLAN
A1.2	PROPOSED SITE PLAN & ROOF PLAN
A1.3	PROPOSED GROUND FLOOR PLAN
A1.4	PROPOSED 2ND FLOOR PLAN
A1.5	PROPOSED 3RD FLOOR PLAN
A1.6	PROPOSED 4TH FLOOR PLAN
A1.7	PROPOSED 5TH ROOF PLAN
A3.1	PROPOSED ELEVATIONS
A3.2	PROPOSED ELEVATIONS
A3.3	BUILDING SECTIONS
A3.4	PROPOSED FACADE DESIGN DETAIL

VICINITY MAP

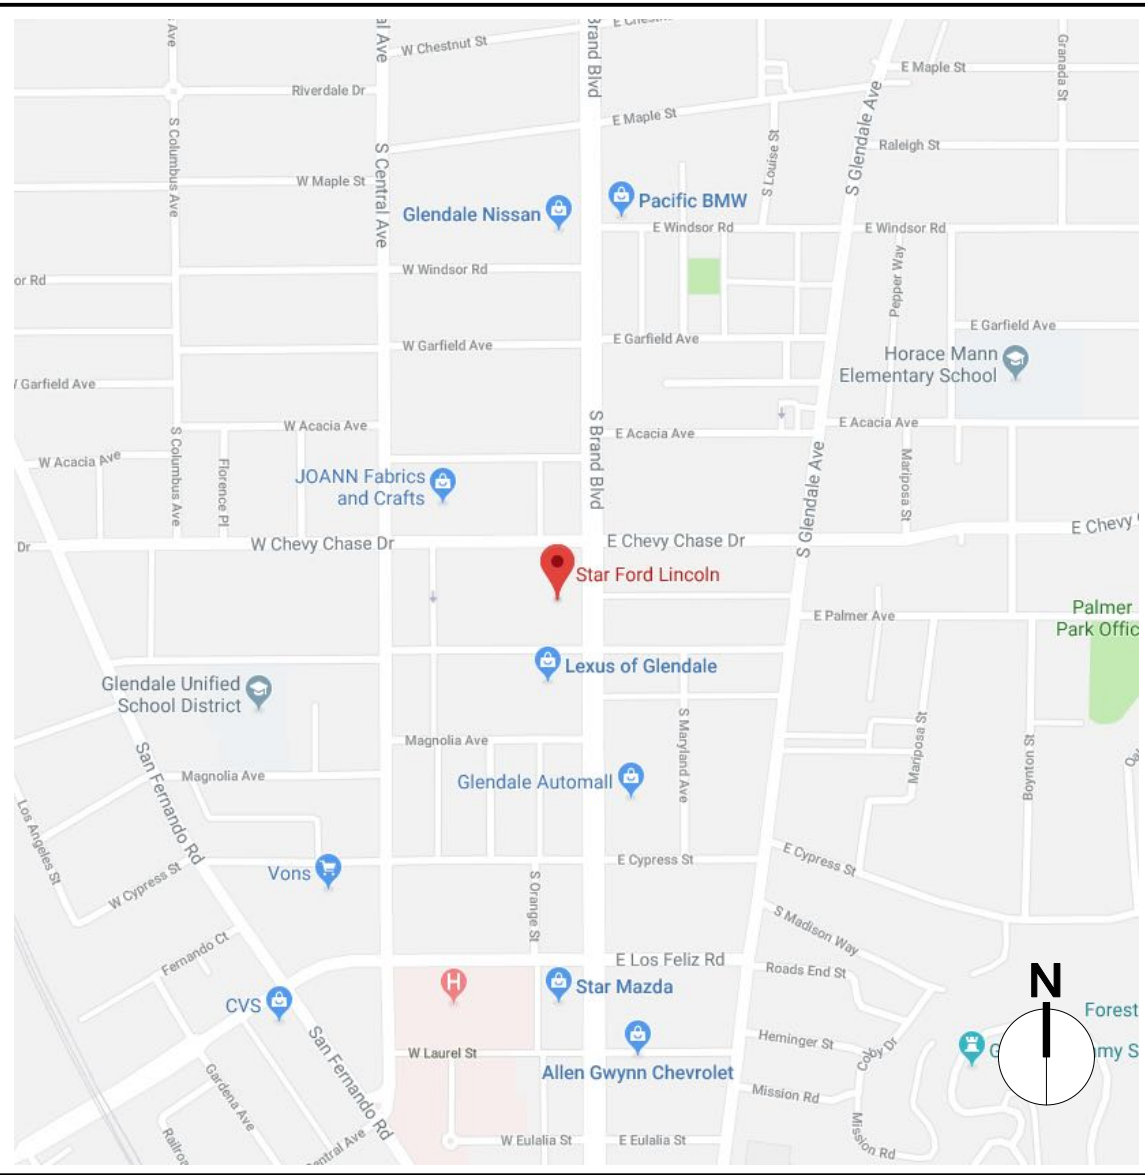

730 3/4 WESTWOOD BLVD.
LOS ANGELES, CA 90024
P: 949.280.3411

PROJECT

901 S Brand Blvd
Glendale, CA 91204

901 S Brand Blvd
Glendale, CA 91204

CONSULTANT

DATE	DESCRIPTION
7-02-20	PLANNING REVISION
2-15-20	PLANNING REVISION
5-03-21	PLANNING REVISION

ER SHEET


S H E E T

ES MAY NOT BE USED FOR PURPOSES
THAN THOSE LISTED ABOVE UNLESS
IZED IN WRITING BY FLEX DESIGNS, INC.



1 NORTH-EAST PERSPECTIVE VIEW
N.T.S.

ARCHITECT

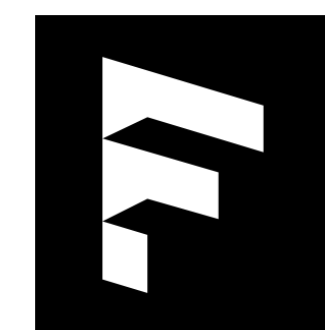

FLEX
DESIGN GROUP

1730 3/4 WESTWOOD BLVD.
LOS ANGELES, CA 90024
P. (469) 290-3411


PROJECT

**PACIFIC BMW
INVENTORY
STRUCTURE**

901 S Brand Blvd
Glendale, CA 91204

CONSULTANT

PERMIT NO.

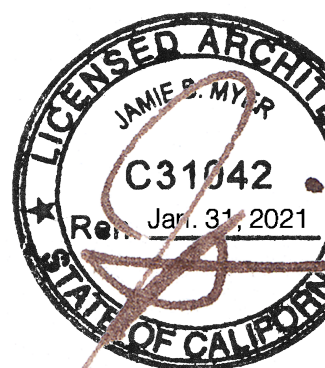

VERSION

SYMBOL	DATE	DESCRIPTION
	07-02-20	PLANNING REVISION
	12-15-20	PLANNING REVISION
	05-03-21	PLANNING REVISION

TITLE

CONCEPTUAL
RENDERING

A0.1


SHEET

SKETCHES MAY NOT BE USED FOR PURPOSES
OTHER THAN THOSE LISTED ABOVE UNLESS
AUTHORIZED IN WRITING BY FLEX DESIGNS, INC.



1 EAST PERSPECTIVE VIEW
N.T.S.

ARCHITECT

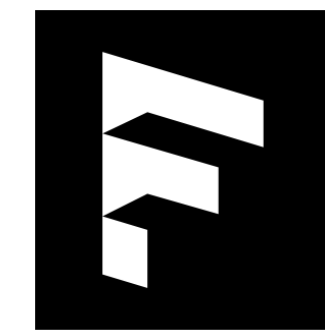

FLEX
DESIGN GROUP

1730 3/4 WESTWOOD BLVD.
LOS ANGELES, CA 90024
P: (469) 290-3411


PROJECT

**PACIFIC BMW
INVENTORY
STRUCTURE**

901 S Brand Blvd
Glendale, CA 91204

CONSULTANT

PERMIT NO.

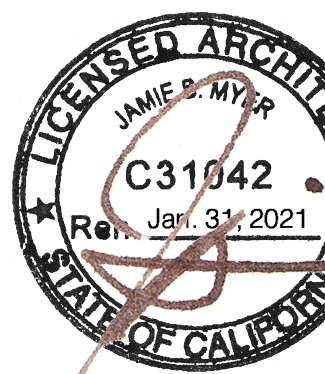

VERSION

SYMBOL	DATE	DESCRIPTION
	07-02-20	PLANNING REVISION
	12-15-20	PLANNING REVISION
	05-03-21	PLANNING REVISION

TITLE

CONCEPTUAL
RENDERING

A0.2

SHEET

SKETCHES MAY NOT BE USED FOR PURPOSES
OTHER THAN THOSE LISTED ABOVE UNLESS
AUTHORIZED IN WRITING BY FLEX DESIGNS, INC.



ARCHITECT



FLEX
DESIGN GROUP

730 3/4 WESTWOOD BLVD
LOS ANGELES, CA 90024
P: 949.280.3411


PROJECT

PACIFIC BMW INVENTORY STRUCTURE

901 S Brand Blvd
Glendale, CA 91204

CONSULTANT

PERMIT NO.

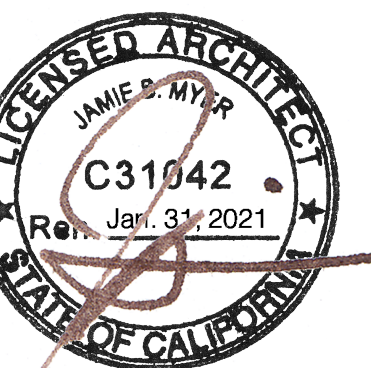**VERSION**

SYMBOL	DATE	DESCRIPTION
	07-02-20	PLANNING REVISION
	12-15-20	PLANNING REVISION
	05-03-21	PLANNING REVISION


T I T L E

CONCEPTUAL RENDERING

A0.3

S H E E T

SKETCHES MAY NOT BE USED FOR PURPOSES
OTHER THAN THOSE LISTED ABOVE UNLESS
AUTHORIZED IN WRITING BY FLEX DESIGNS, INC.

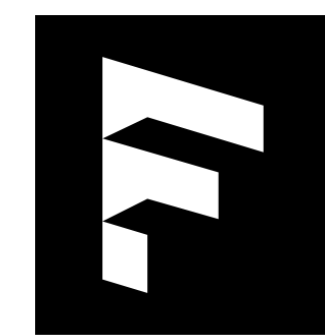


FLEX
DESIGN GROUP

1730 3/4 WESTWOOD BLVD.
LOS ANGELES, CA 90024
P: (442) 280-3411

PACIFIC BMW INVENTORY STRUCTURE

901 S Brand Blvd
Glendale, CA 91204


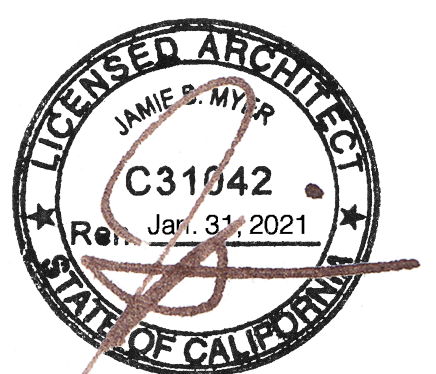


SYMBOL	DATE	DESCRIPTION
	07-02-20	PLANNING REVISION
	12-15-20	PLANNING REVISION
	05-03-21	PLANNING REVISION

TOPOGRAPHIC
SURVEY

A0.3

SKETCHES MAY NOT BE USED FOR PURPOSES
OTHER THAN THOSE LISTED ABOVE UNLESS
AUTHORIZED IN WRITING BY FLEX DESIGNS, INC.

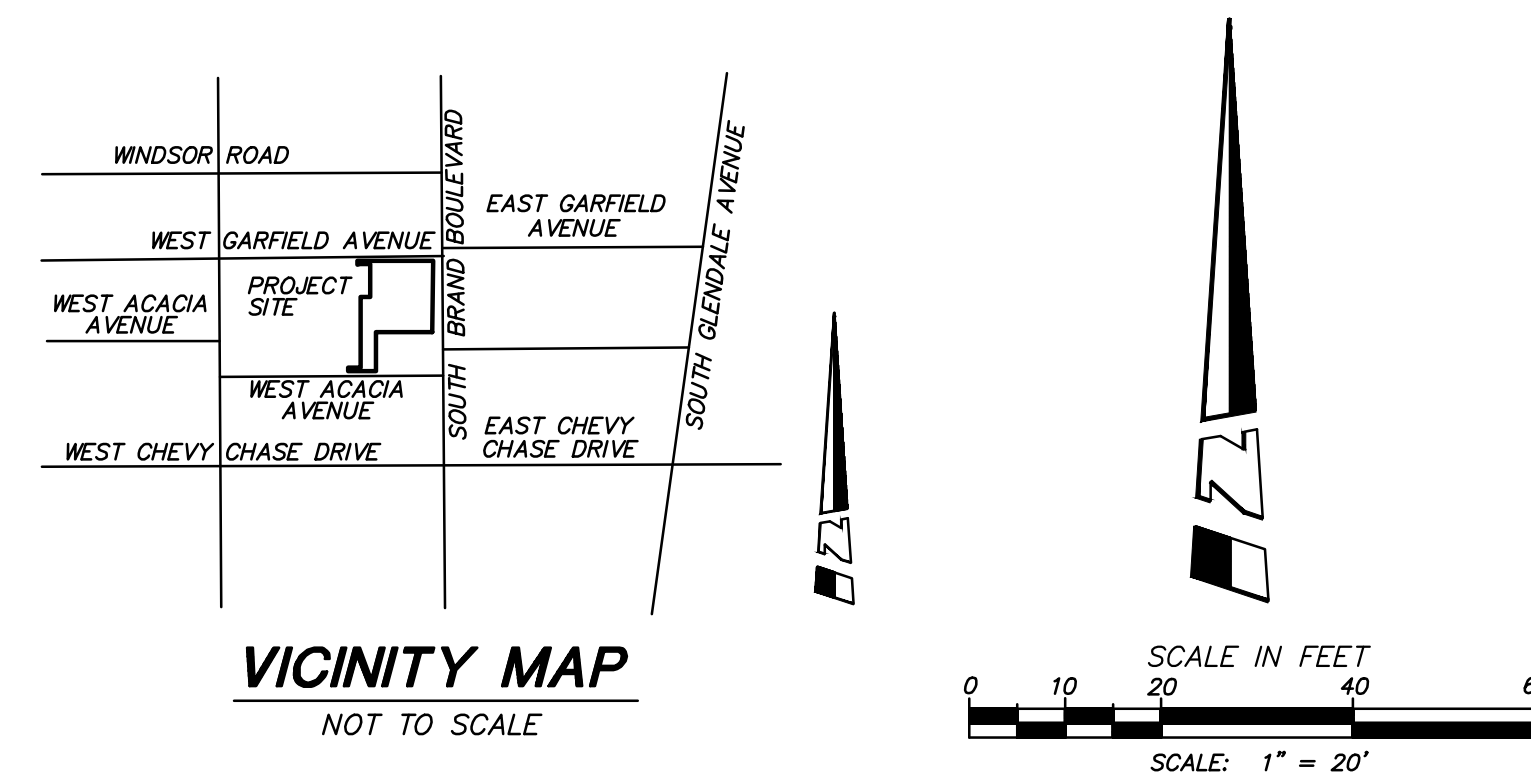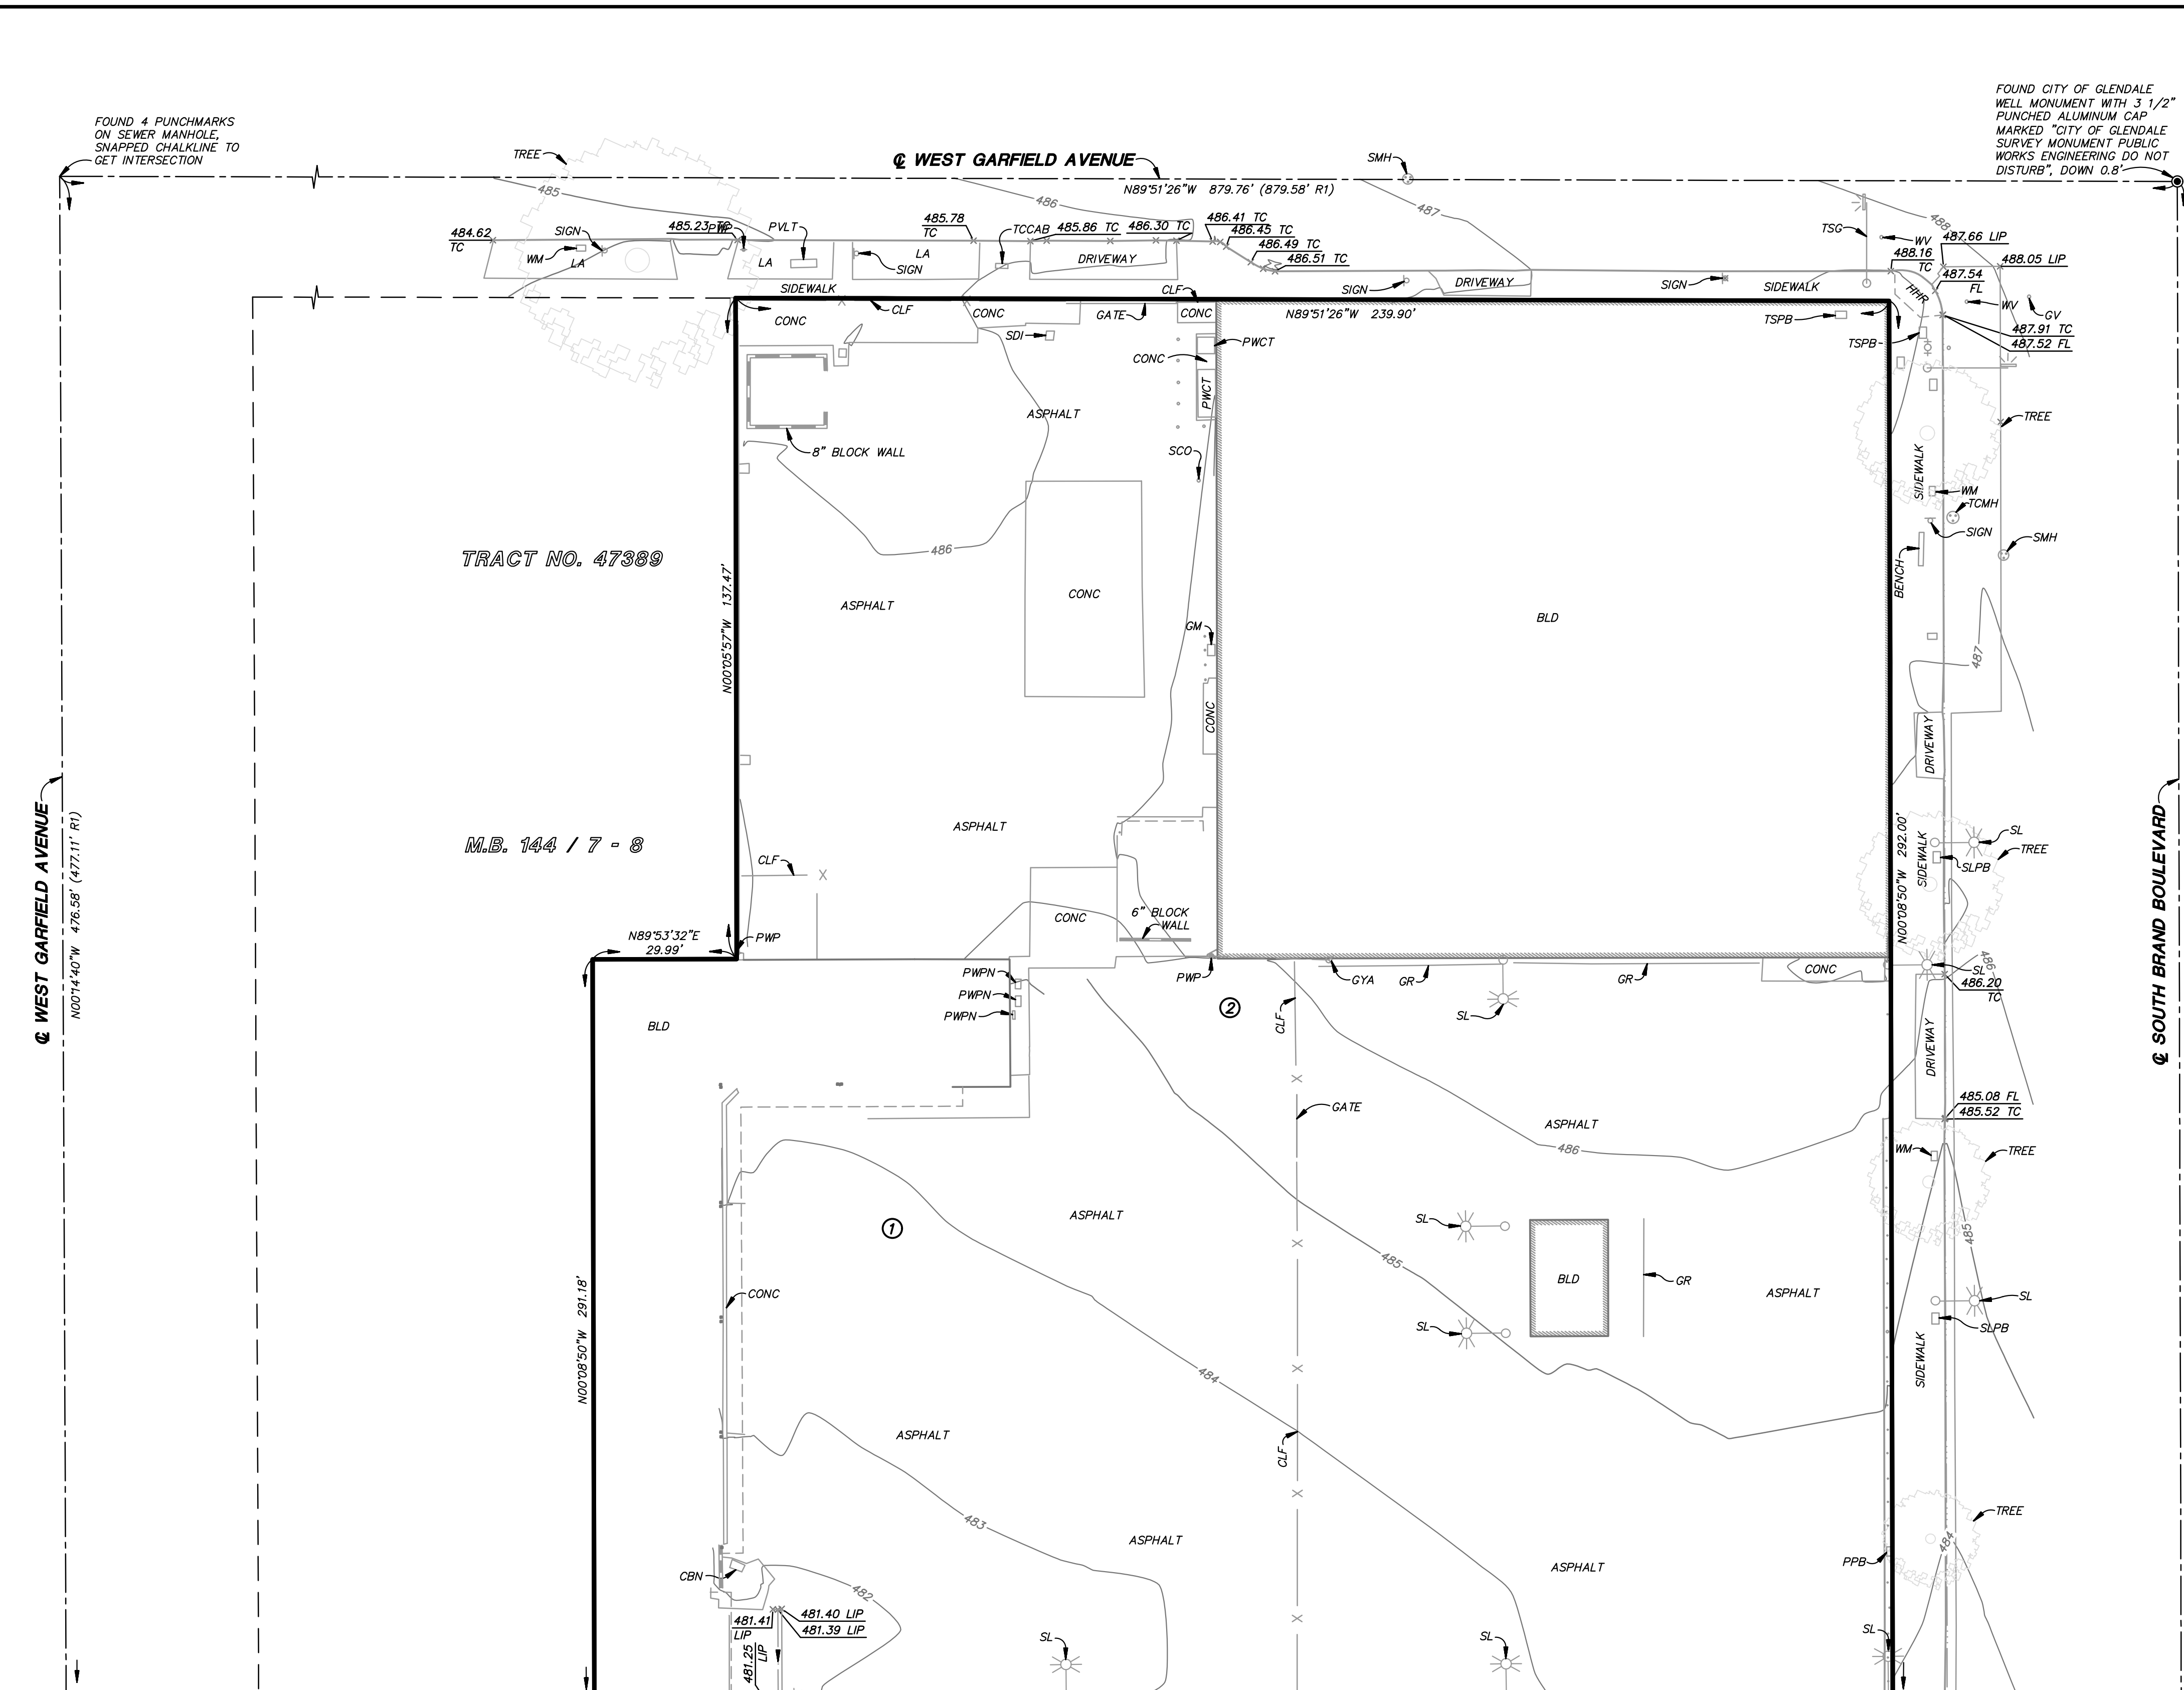

NOTES

1. BASIS OF BEARINGS: BEARINGS SHOWN HEREON ARE BASED ON THE CENTERLINE OF WEST GARFIELD AVENUE BEING NORTH 89°48'58\"/>
2. BENCH MARK: BENCH MARK NO. BM472 NOV29, YEAR LEVELED: 2009, ELEVATION=467.67 FOUND ROUND HEAD BRASS BOLT IN WESTERLY CURB OF BRAND BOULEVARD 4.5' SOUTHERLY OF BCR, SOUTHWESTERLY CORNER CHISELED BENCHMARK.
3. DATE OF FIELD SURVEY: JANUARY 25, 2021

MONUMENT NOTES

- FOUND WELL MONUMENT AS NOTED PER R1.

REFERENCE

- R1 - TRACT NO. 47389, M.M. 1144/7-8

NOTES

- BLD BUILDING
- CBN CATCH BASIN
- CLF CHAIN LINK FENCE
- ECAB ELECTRIC CABINET
- GM GAS METER
- GR GUARD RAIL
- GV GAS VALVE
- HRH HANDICAP RAMP
- LA LANDSCAPED AREA
- PPB POWER PULLBOX
- PWP POWER POLE
- PWPN POWER PANEL
- PVLT POWER VAULT
- SCO SEWER CLEANOUT
- SDI STORM DRAIN INLET
- SL STREET LIGHT
- SLPB STREET LIGHT PULLBOX
- SMH SEWER MANHOLE
- TC TOP OF CURB
- TCCAB TELECOMMUNICATIONS CABINET
- TCV TELECOMMUNICATIONS VAULT
- TSC TRAFFIC SIGNAL
- TSPB TRAFFIC SIGNAL PULLBOX
- WM WATER METER
- WV WATER VALVE

TOPOGRAPHIC SURVEY FOR

COMMERCIAL DEVELOPMENT RESOURCES

4121 WESTERLY PLACE #112
NEWPORT BEACH, CA 92660



HUITT-ZOLLARS Huitt-Zollars, Inc. 2603 Main Street, Suite 400, Irvine, CA 92614 (949) 988-5815				SCALE 1"=20'	SHEET 1 OF 2 SHEETS
PREPARED UNDER THE DIRECTION OF <i>Jeffrey J. Lemmer</i>				CHECKED BY RHH	JOB NO R321727.03
L.S. 8873	EXPRESS 9/30/2021	DATE 2/2/2021			



①



②

GLENDALE BMW / TOPOGRAPHIC SURVEY

R:\R312177.03 - CDR Glendale BMW TOPO\10 CADD & BIM\10.15 Mapping\Drawings\FT\31217703VFT01.DWG




FLEX
DESIGN GROUP

1730 3/4 WESTWOOD BLVD.
LOS ANGELES, CA 90024
P: (442) 280-3411

PACIFIC BMW
INVENTORY
STRUCTURE

901 S Brand Blvd
Glendale, CA 91204


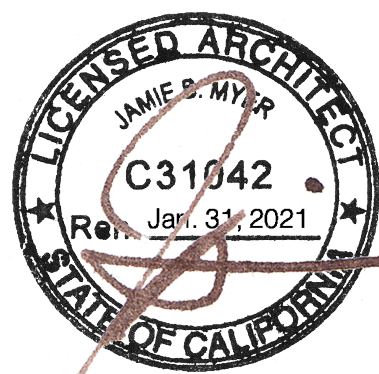


SYMBOL	DATE	DESCRIPTION
	07-02-20	PLANNING REVISION
	12-15-20	PLANNING REVISION
	05-03-21	PLANNING REVISION

TOPOGRAPHIC
SURVEY

A0.4

SKETCHES MAY NOT BE USED FOR PURPOSES
OTHER THAN THOSE LISTED ABOVE UNLESS
AUTHORIZED IN WRITING BY FLEX DESIGNS, INC.

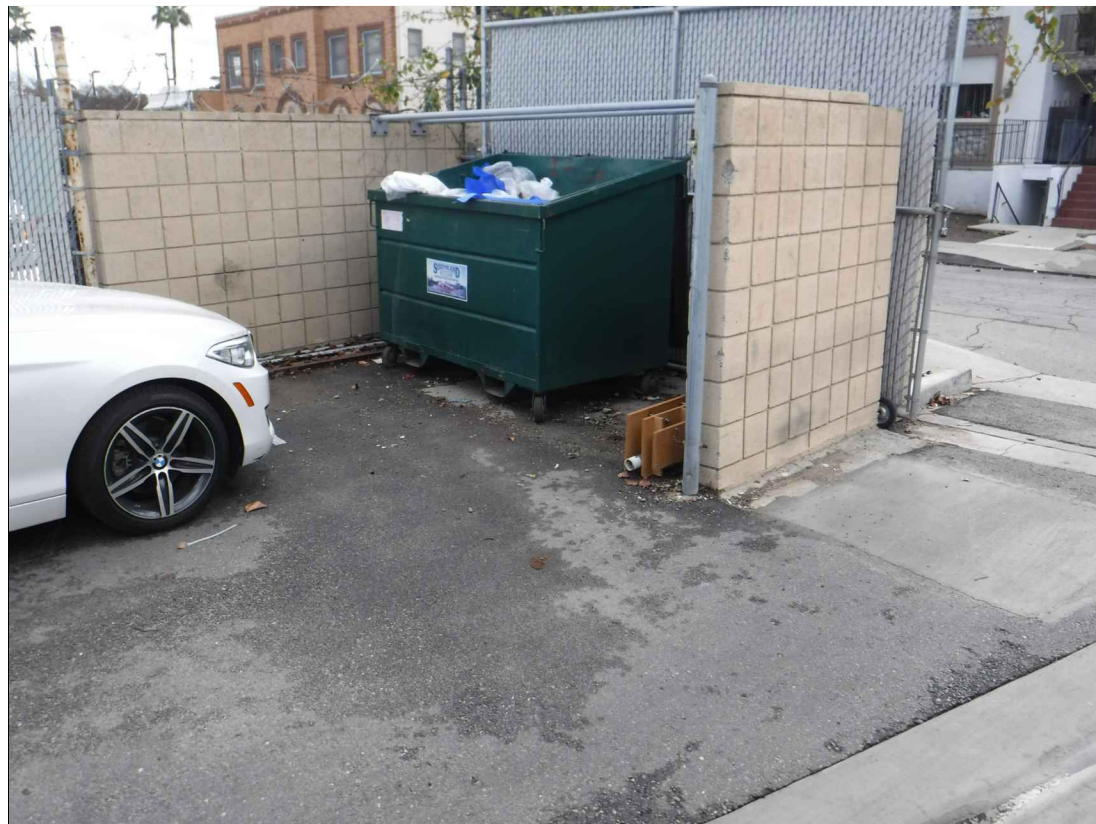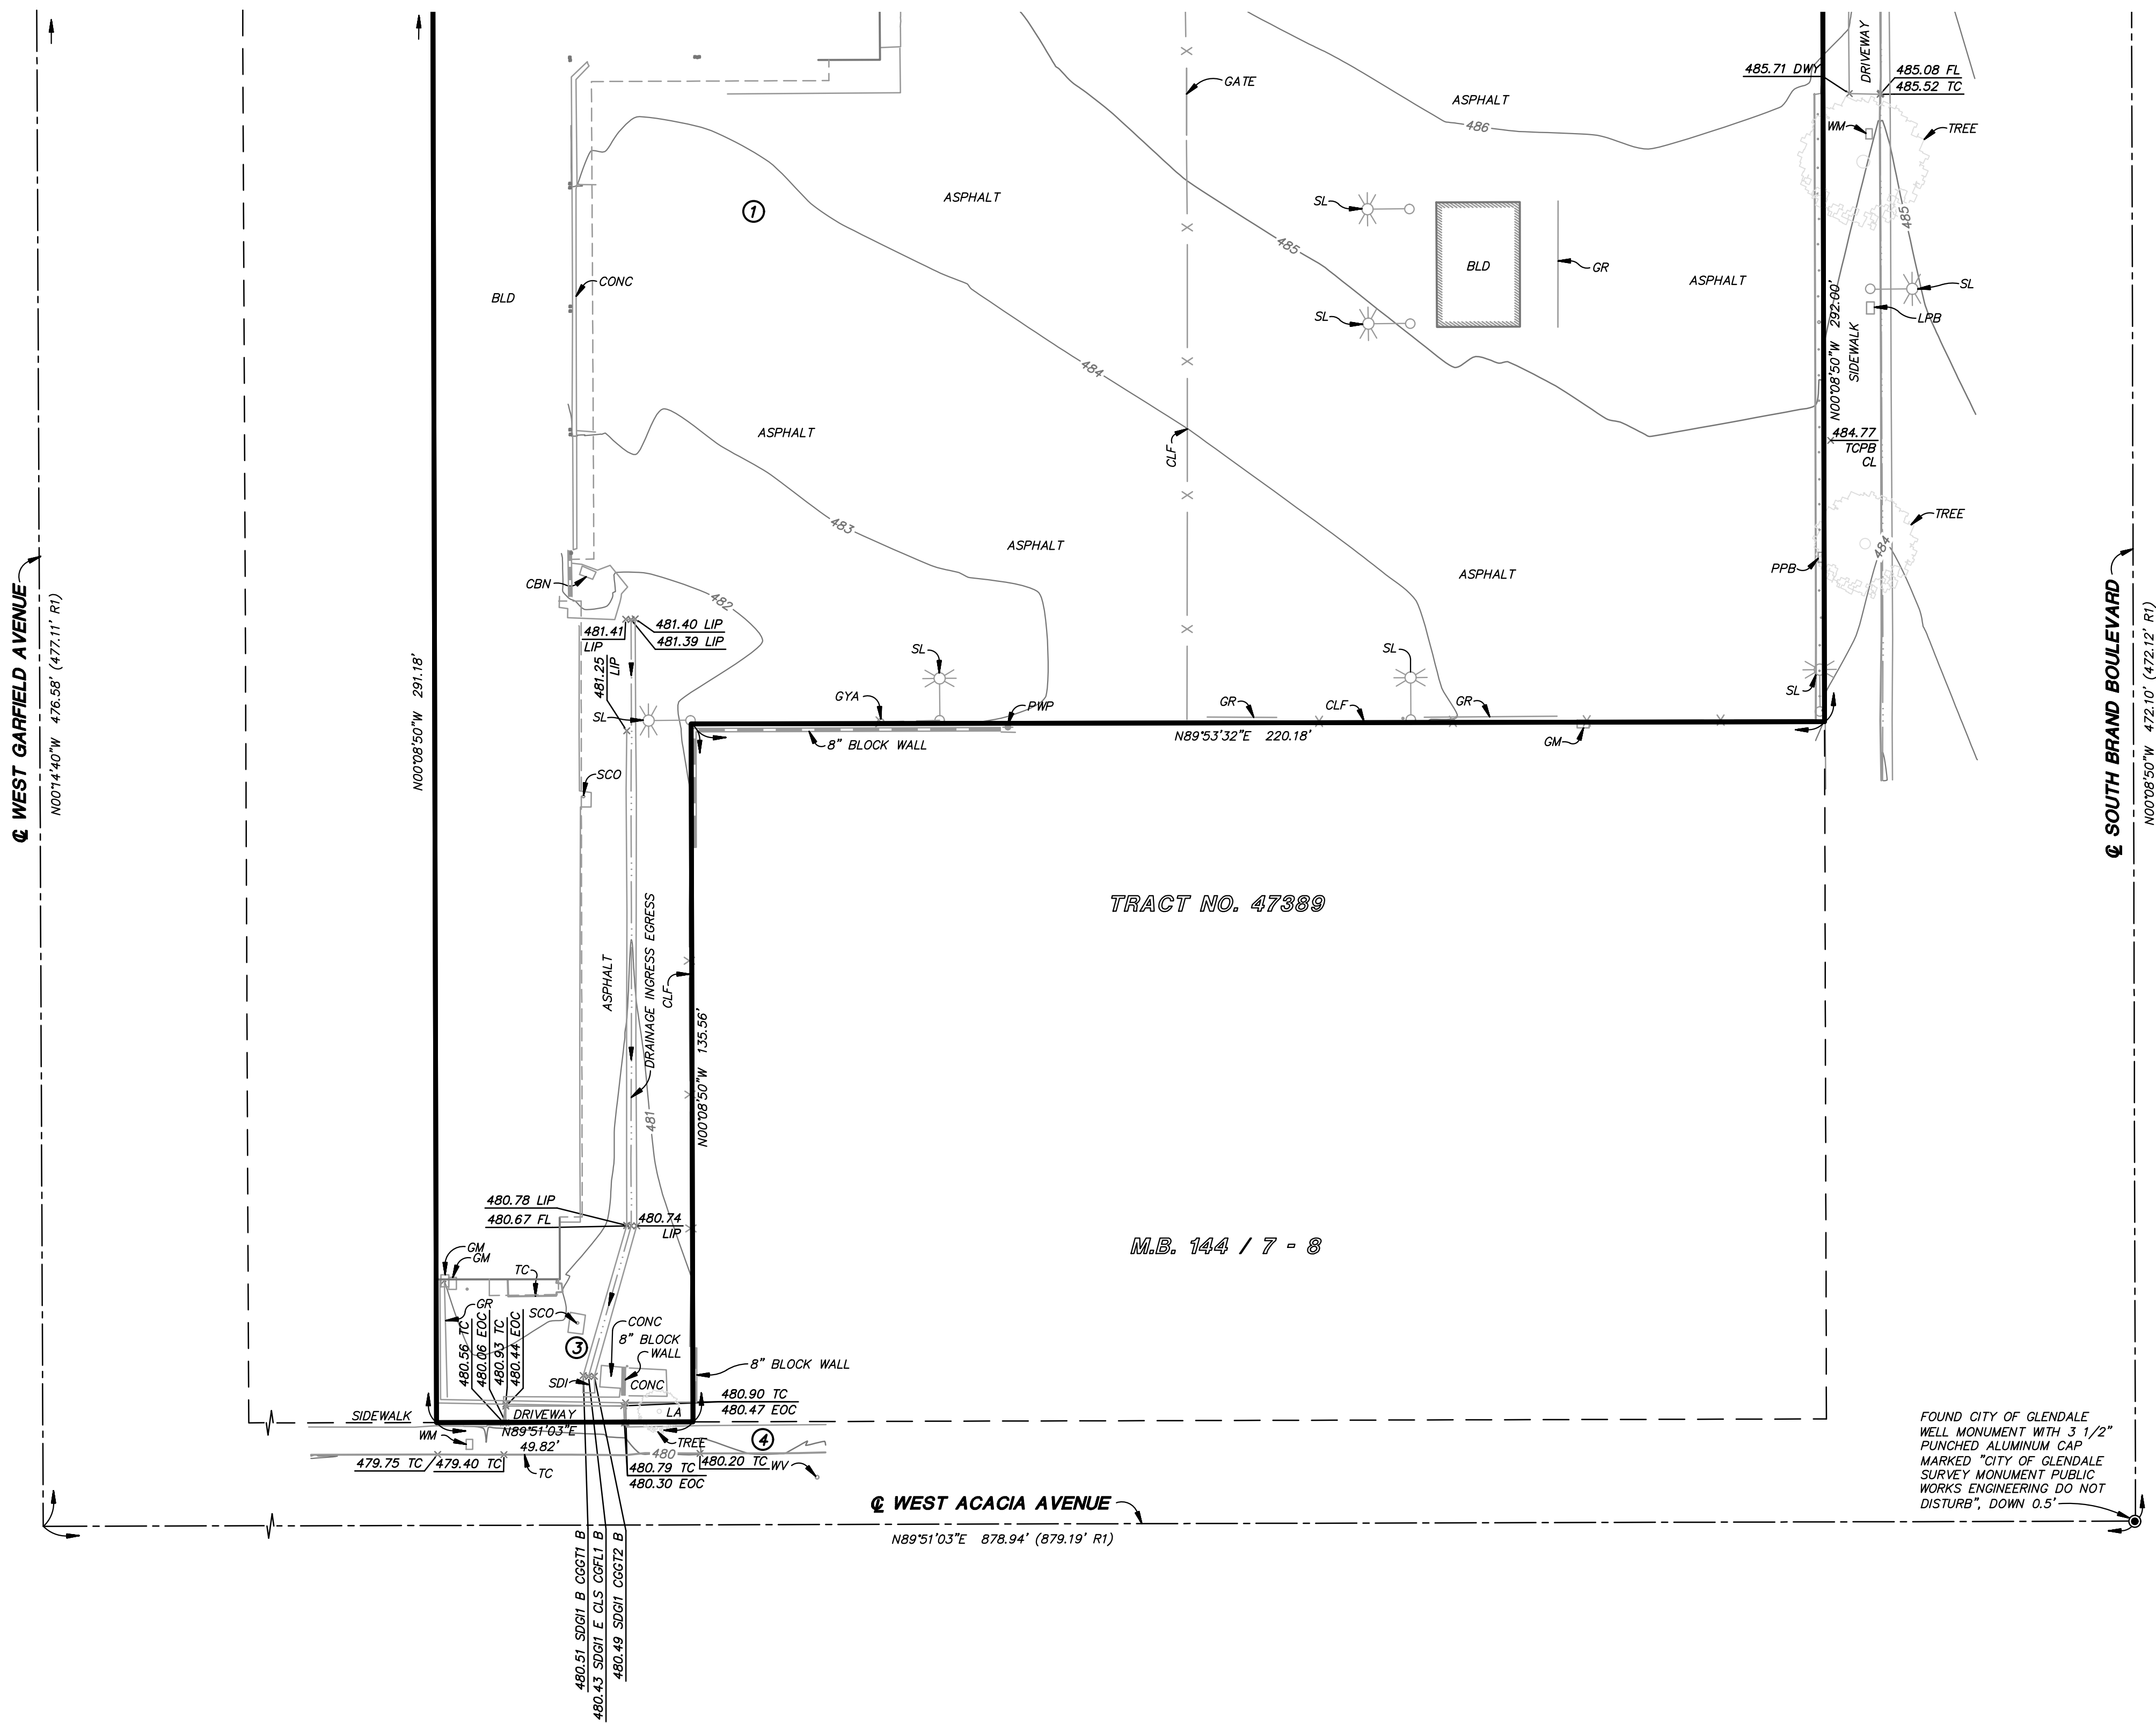

HUITT-ZOLLARS
Huitt-Zollars, Inc.
2603 Main Street, Suite 400, Irvine, CA 92614 (949) 988-5815

SCALE 1"=20'
DRAWN BY ZB
CHECKED BY RHH

SHEET 2 OF 2
SHEETS

JOB NO. R312177.03

R:\R312177.03 - CDR Glendale BMW TOPO\10 CADD & BIM\10.15 Mapping\Draw\FT\31217703VFT01.DWG

Glendale BMW / Topographic Survey



PACIFIC BMW
INVENTORY
STRUCTURE

901 S Brand Blvd
Glendale, CA 91204



SYMBOL	DATE	DESCRIPTION
	07-02-20	PLANNING REVISION
	12-15-20	PLANNING REVISION
	05-03-21	PLANNING REVISION

DEMOLITION
SITE PLAN


SKETCHES MAY NOT BE USED FOR PURPOSES
OTHER THAN THOSE LISTED ABOVE UNLESS
AUTHORIZED IN WRITING BY FLEX DESIGNS, INC.

KEYNOTES

- 1 PROPERTY LINE
- 2 DEMO RAMP
- 3 DEMO SOLAR PANELS (Relocate to Roof)
- 4 DEMO BLDG.
- 5 DEMO GUARDRAIL/RAMP
- 6 DEMO METAL CANOPY
- 7 EXISTING DRIVEWAT
- 8 EXISTING SIDEWALK
- 9 EXISTING LANDSCAPE PARKWAY

LEGEND

- (E) BLDG. TO REMAIN

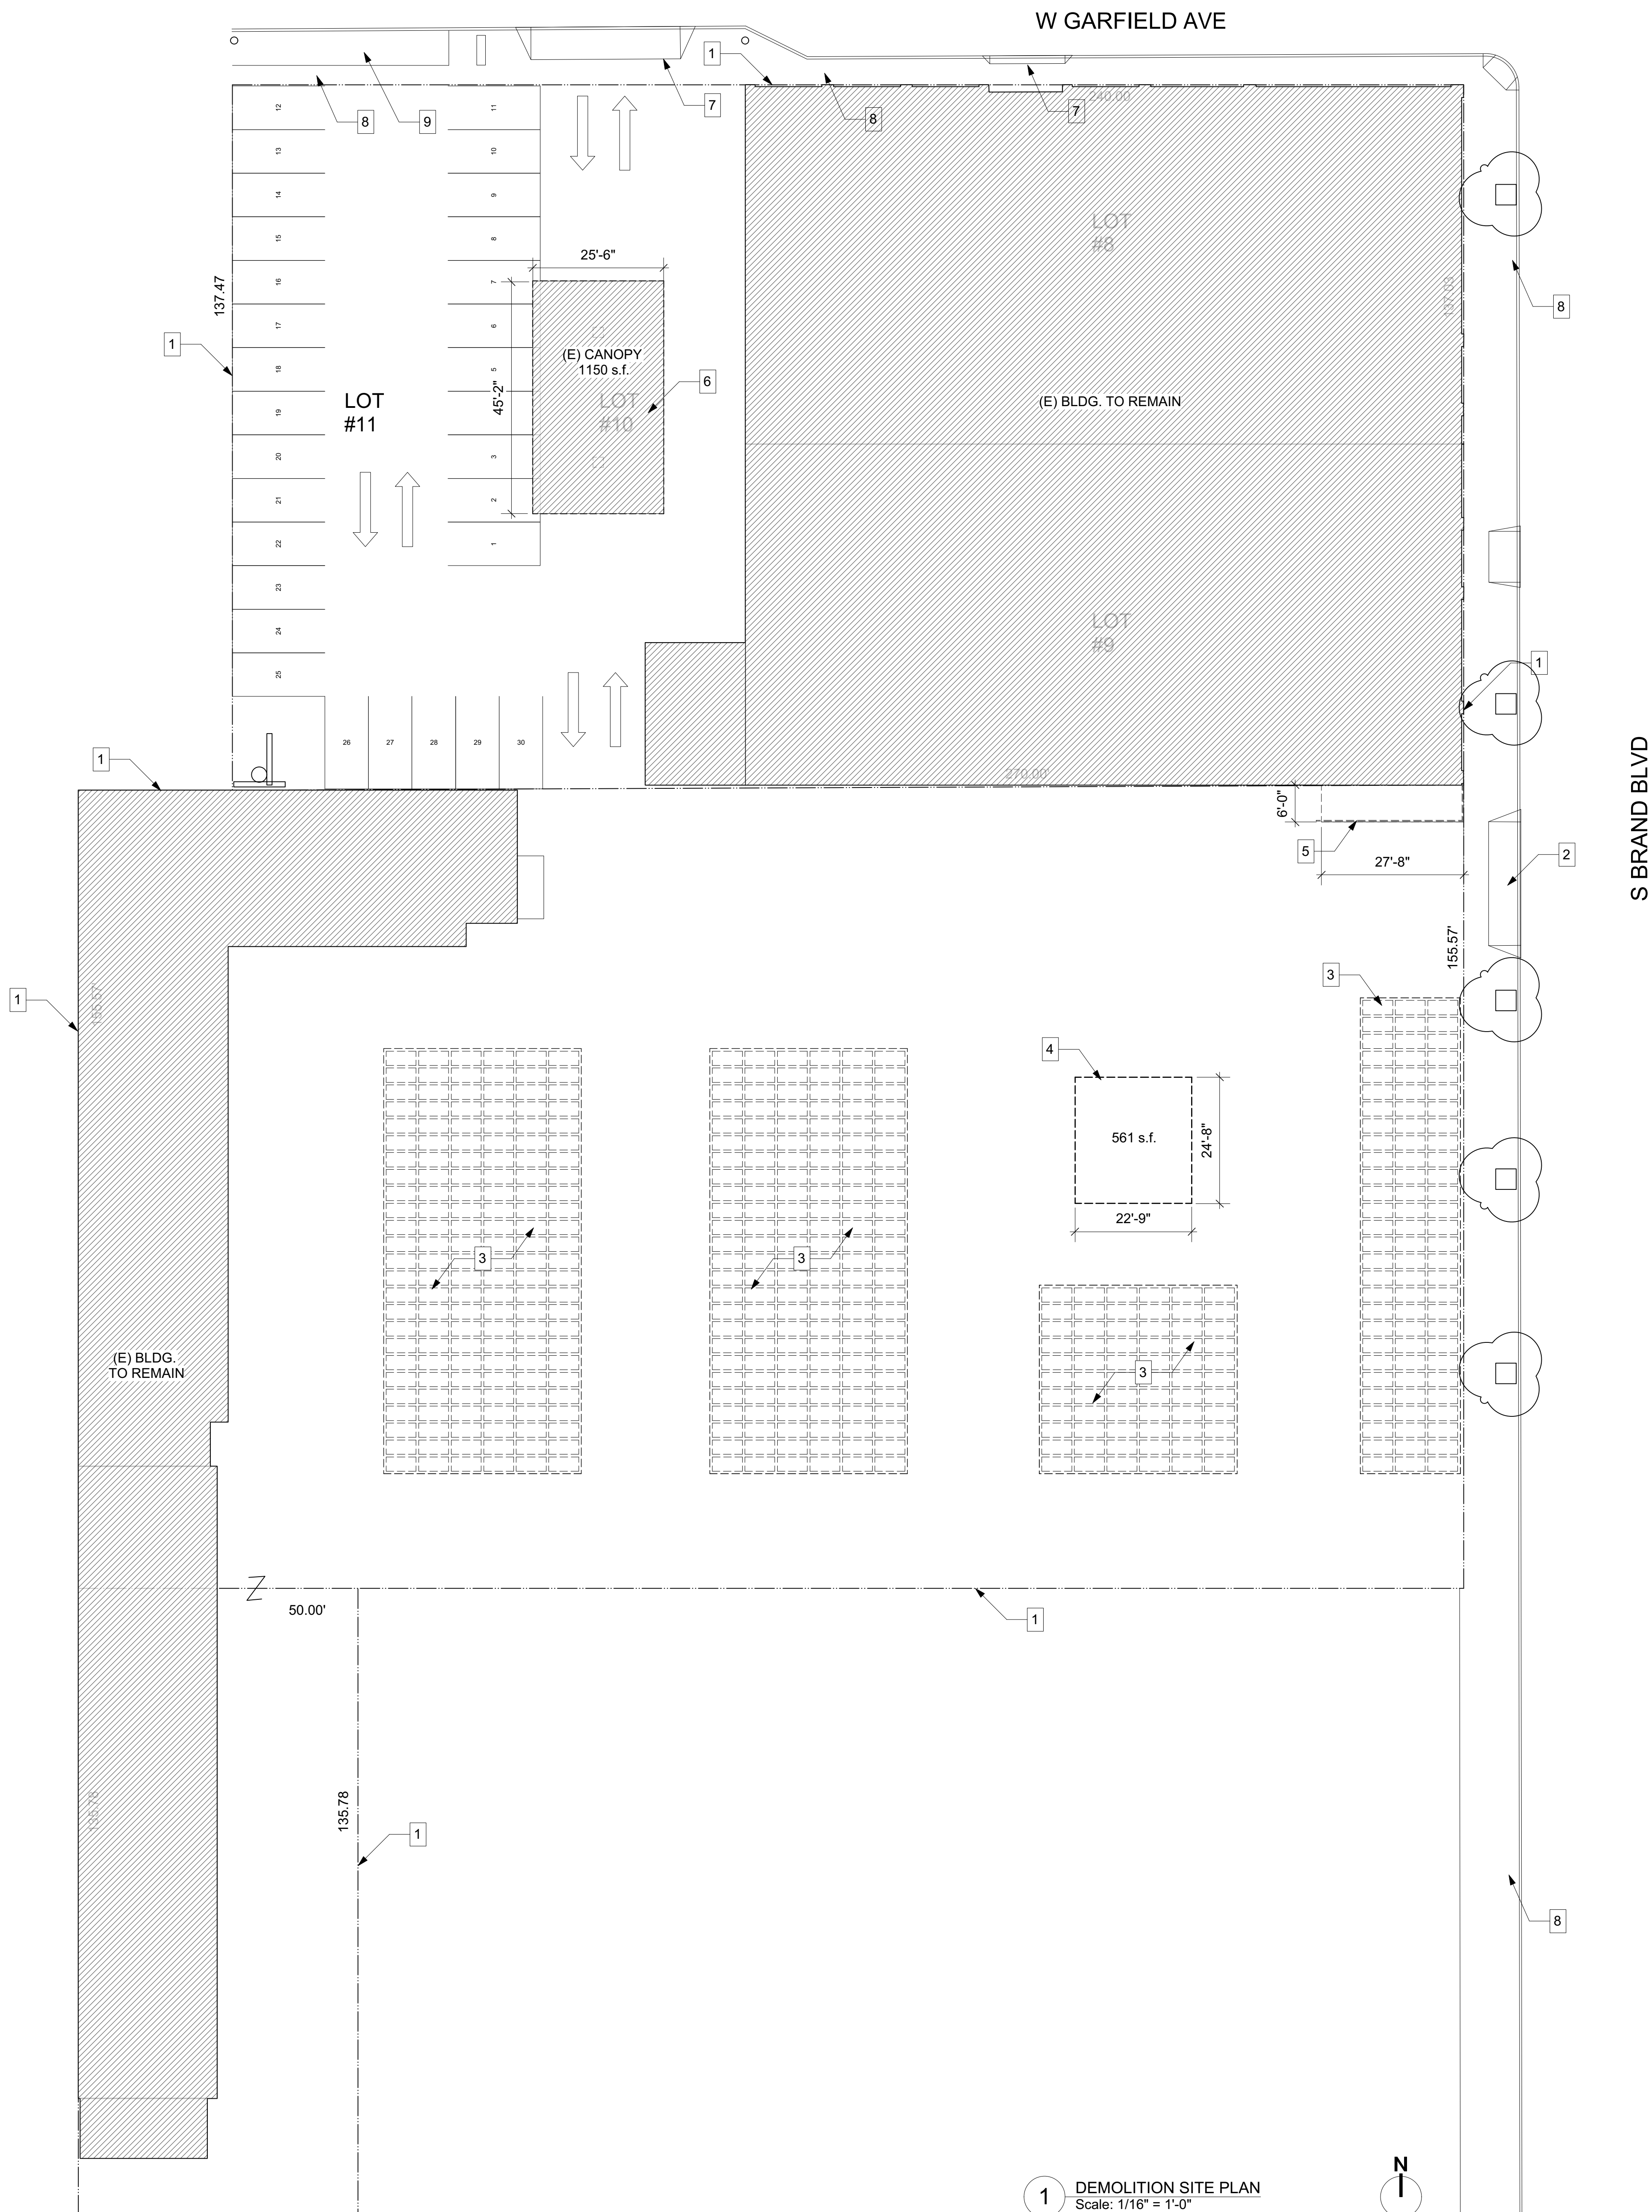



PACIFIC BMW
INVENTORY
STRUCTURE


901 S Brand Blvd
Glendale, CA 91204




SYMBOL	DATE	DESCRIPTION
	07-02-20	PLANNING REVISION
	12-15-20	PLANNING REVISION
	05-03-21	PLANNING REVISION

PROPOSED
SITE PLAN
& ROOF PLAN

SKETCHES MAY NOT BE USED FOR PURPOSES
OTHER THAN THOSE LISTED ABOVE UNLESS
AUTHORIZED IN WRITING BY FLEX DESIGNS, INC.

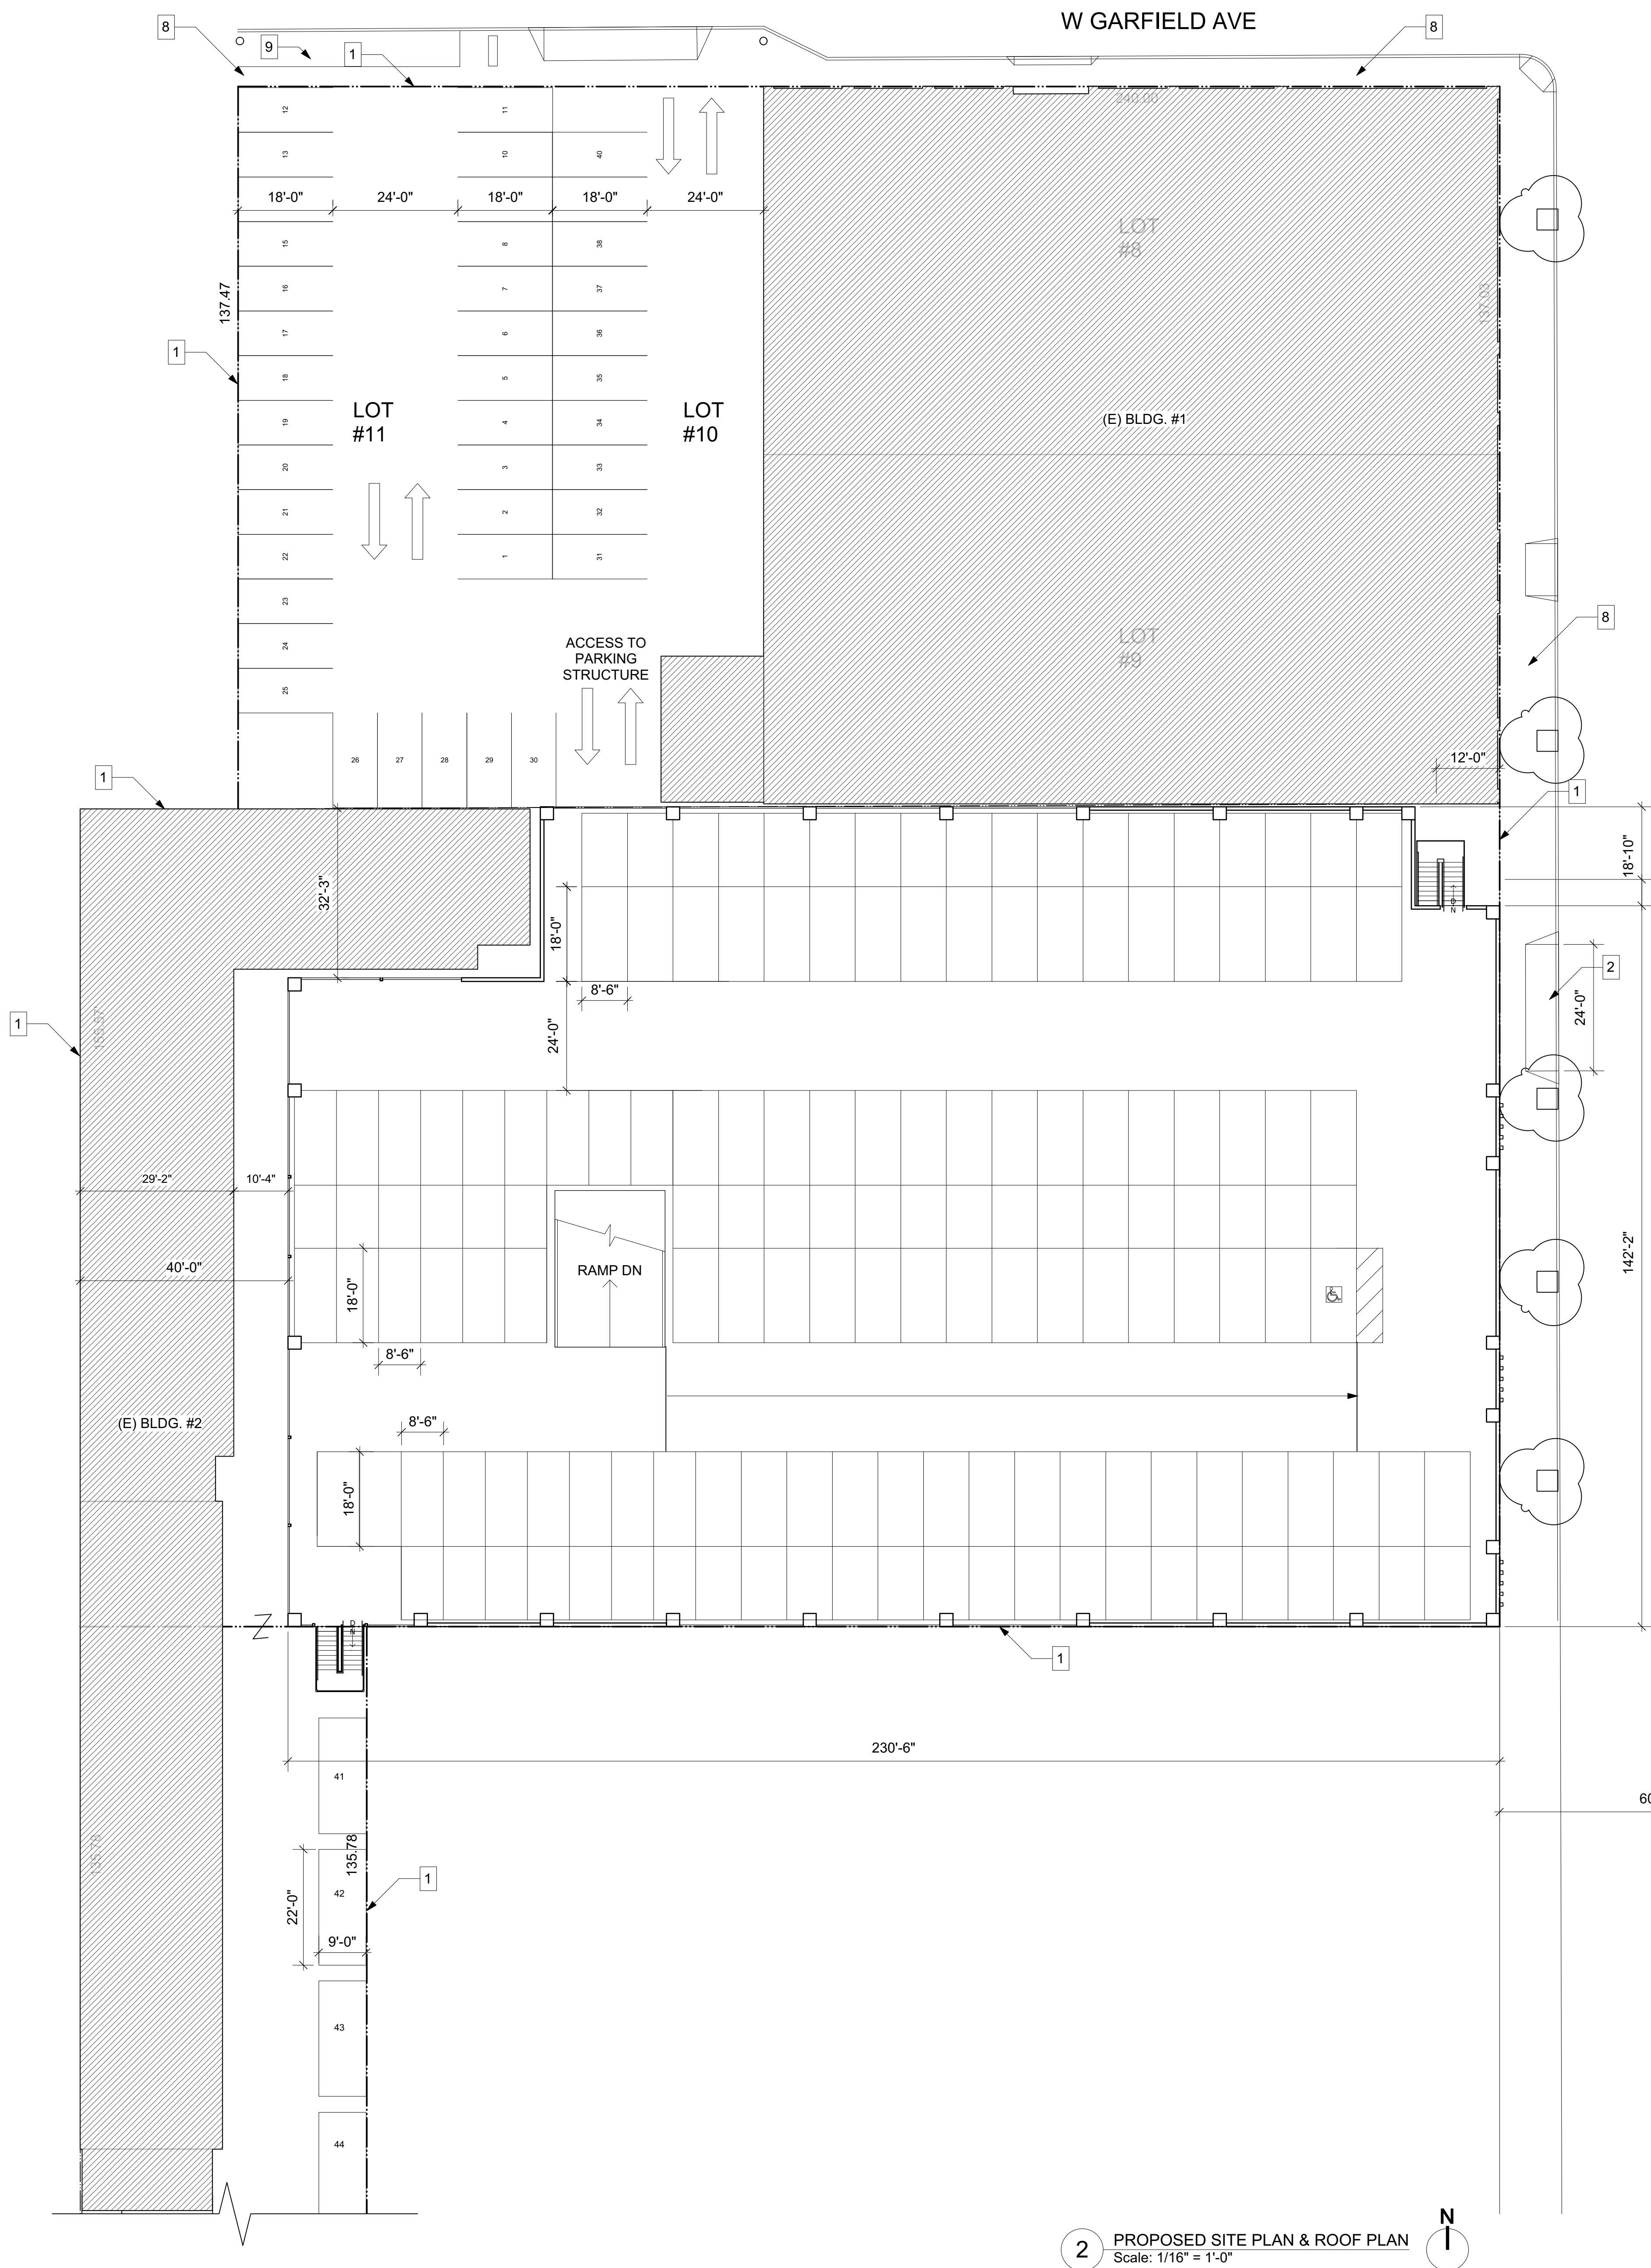



- KEYNOTES
- 1 PROPERTY LINE
 - 2 RELOCATED DRIVEWAY
 - 3 (E) DRIVEWAY
 - 7 EXISTING DRIVEWAY
 - 8 EXISTING SIDEWALK
 - 9 EXISTING LANDSCAPE PARKWAY
- LEGEND
- (E) BLDG.

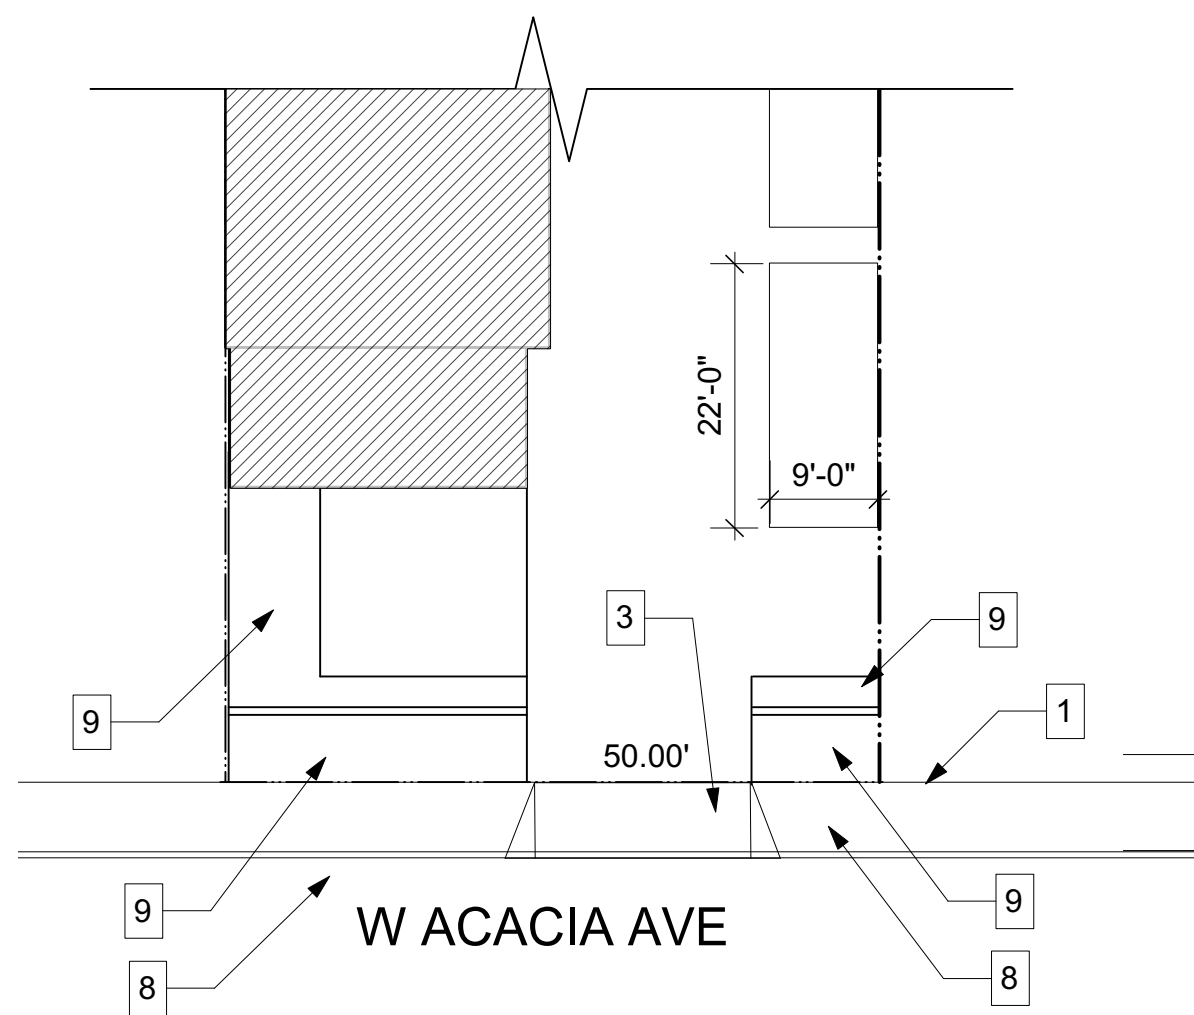

2 PARTIAL PROPOSED SITE PLAN
Scale: 1/16"=1'-0"

SKETCHES MAY NOT BE USED FOR PURPOSES
OTHER THAN THOSE LISTED ABOVE UNLESS
AUTHORIZED IN WRITING BY FLEX DESIGNS, INC.

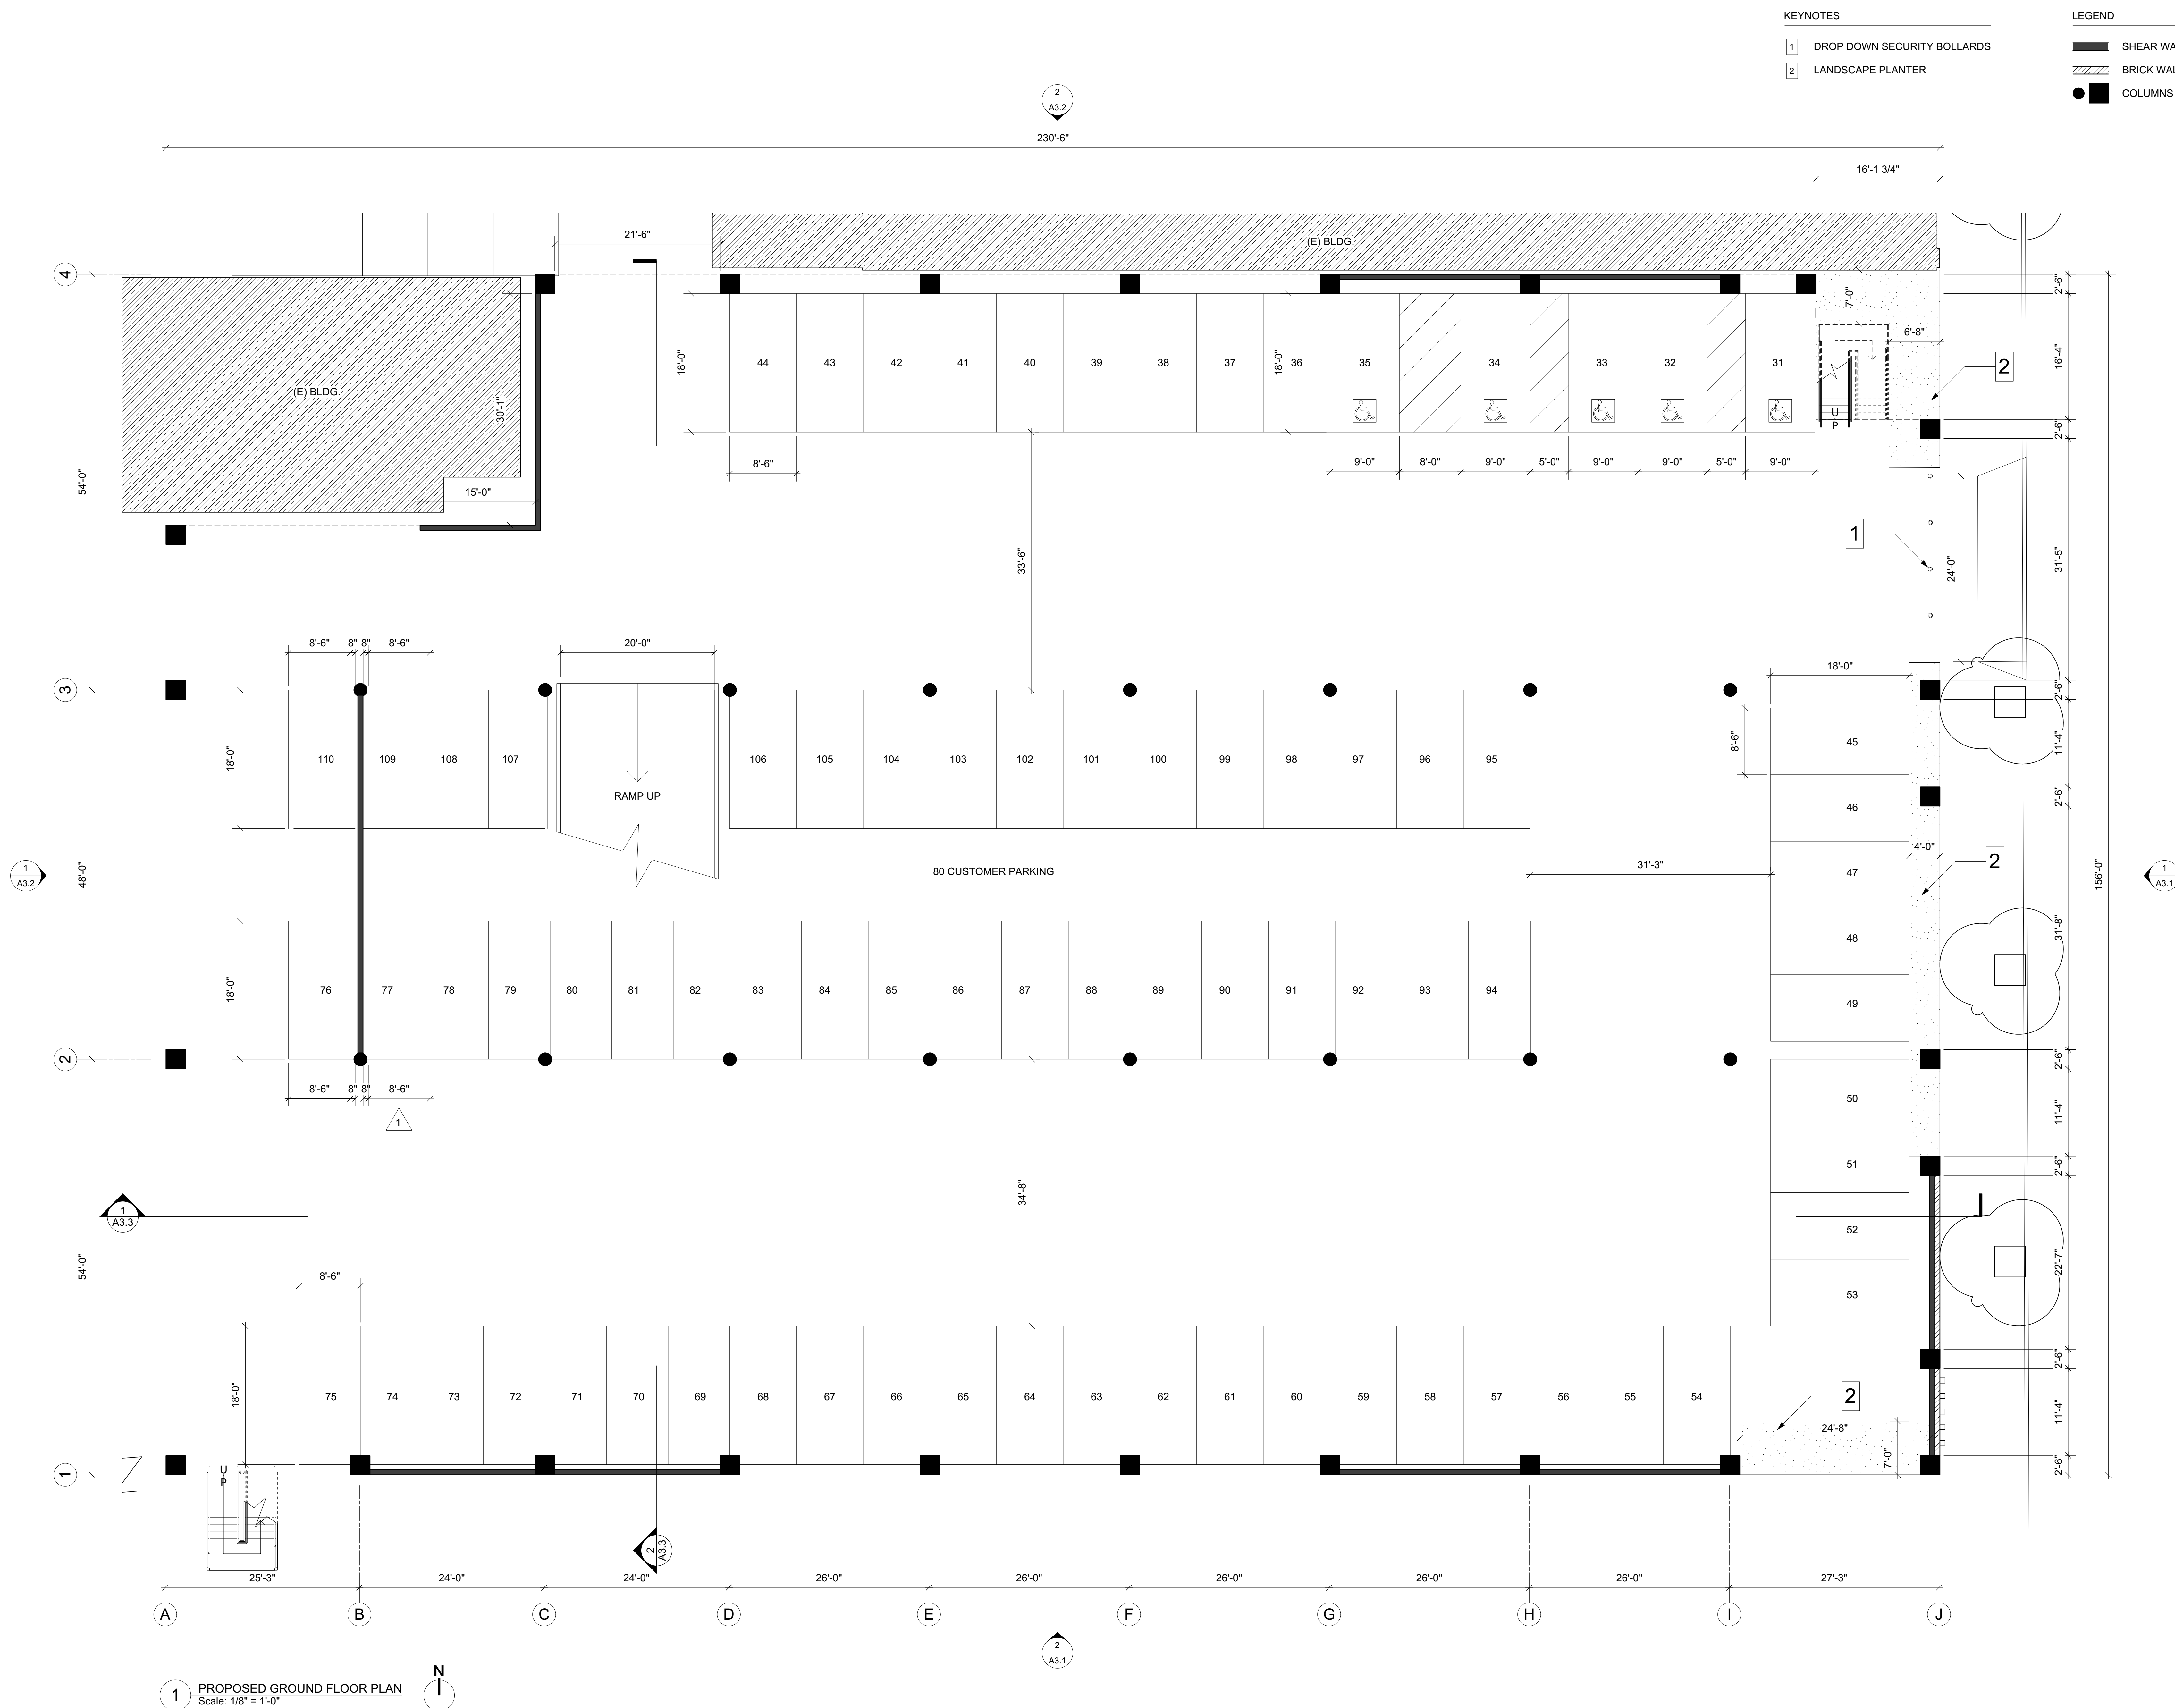

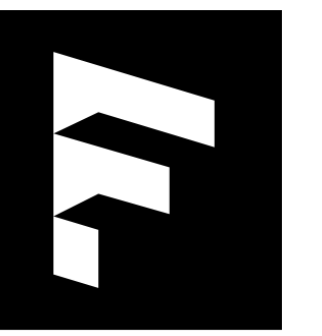


FLEX
DESIGN GROUP

730 3/4 WESTWOOD BLVD.
LOS ANGELES, CA 90024
P: 949.280.3411

PACIFIC BMW INVENTORY STRUCTURE

901 S Brand Blvd
Glendale, CA 91204

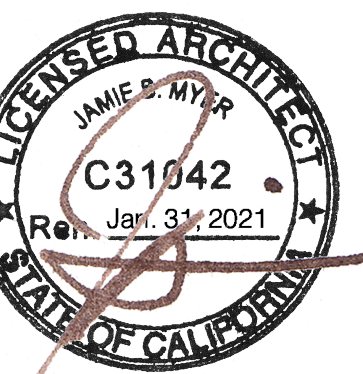



SYMBOL	DATE	DESCRIPTION
	07-02-20	PLANNING REVISION
	12-15-20	PLANNING REVISION
	05-03-21	PLANNING REVISION

PROPOSED 2ND FLOOR PLAN

A1.4


SKETCHES MAY NOT BE USED FOR PURPOSES
OTHER THAN THOSE LISTED ABOVE UNLESS
AUTHORIZED IN WRITING BY FLEX DESIGNS, INC.

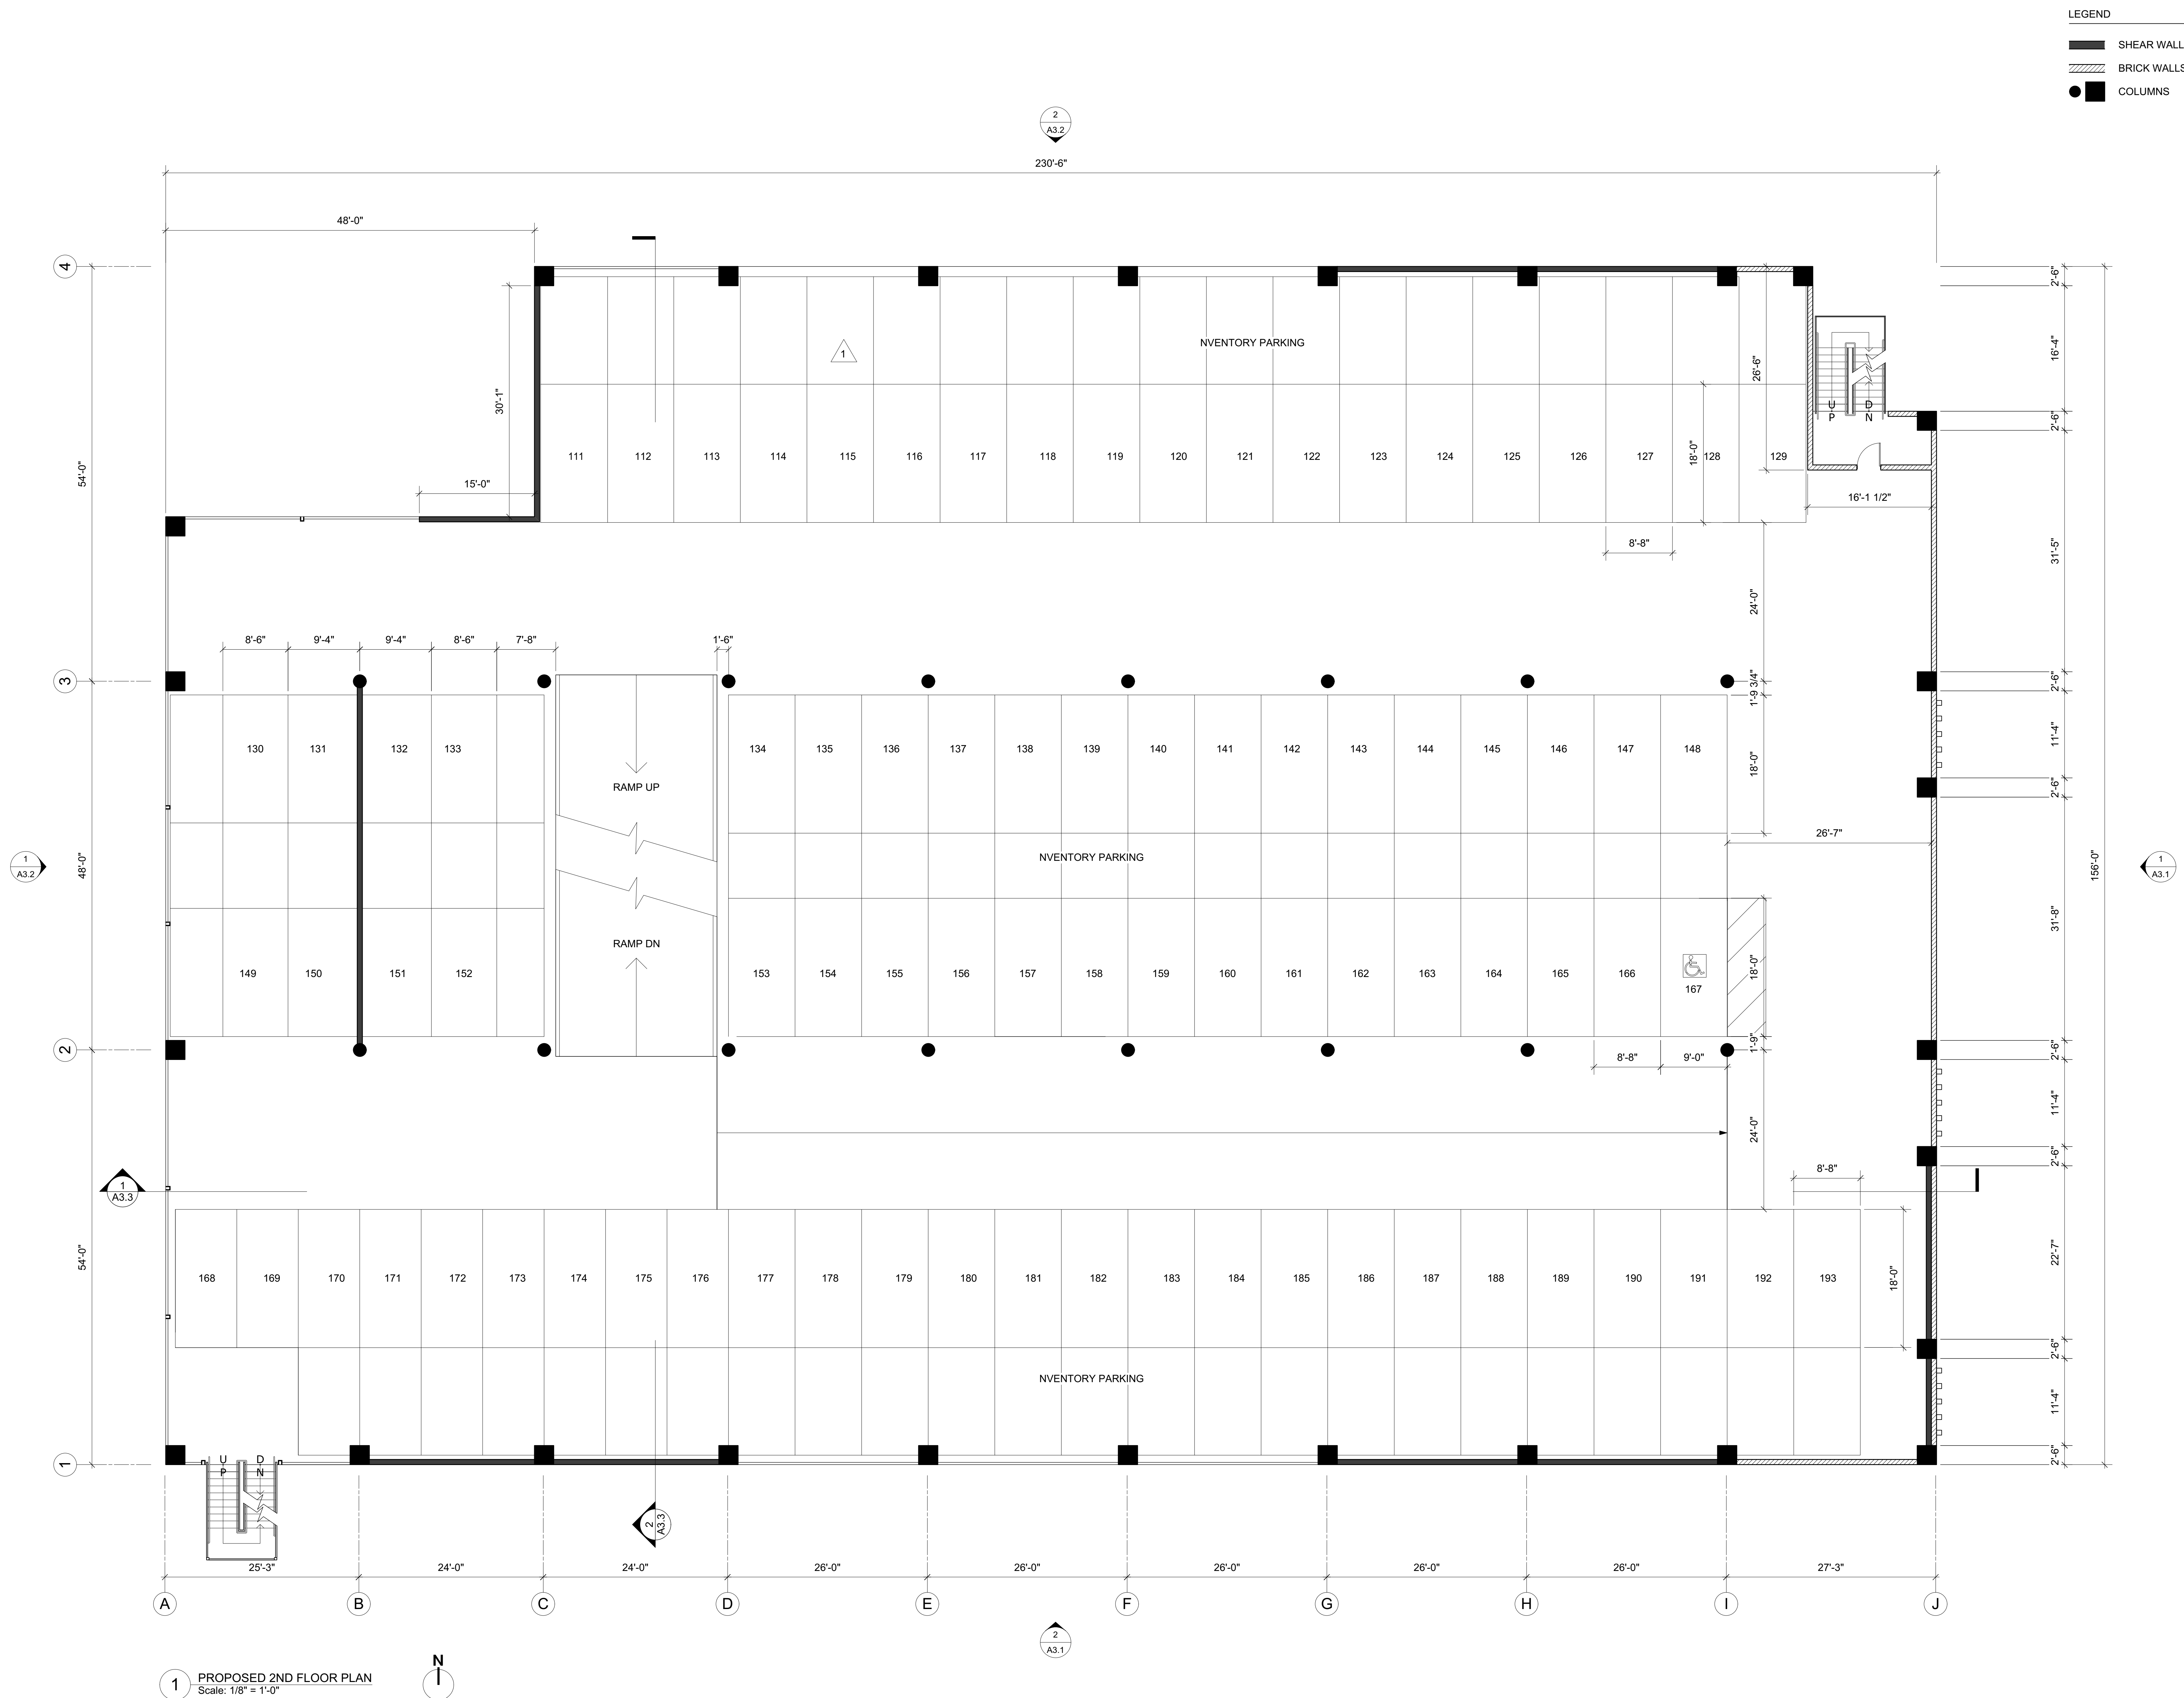

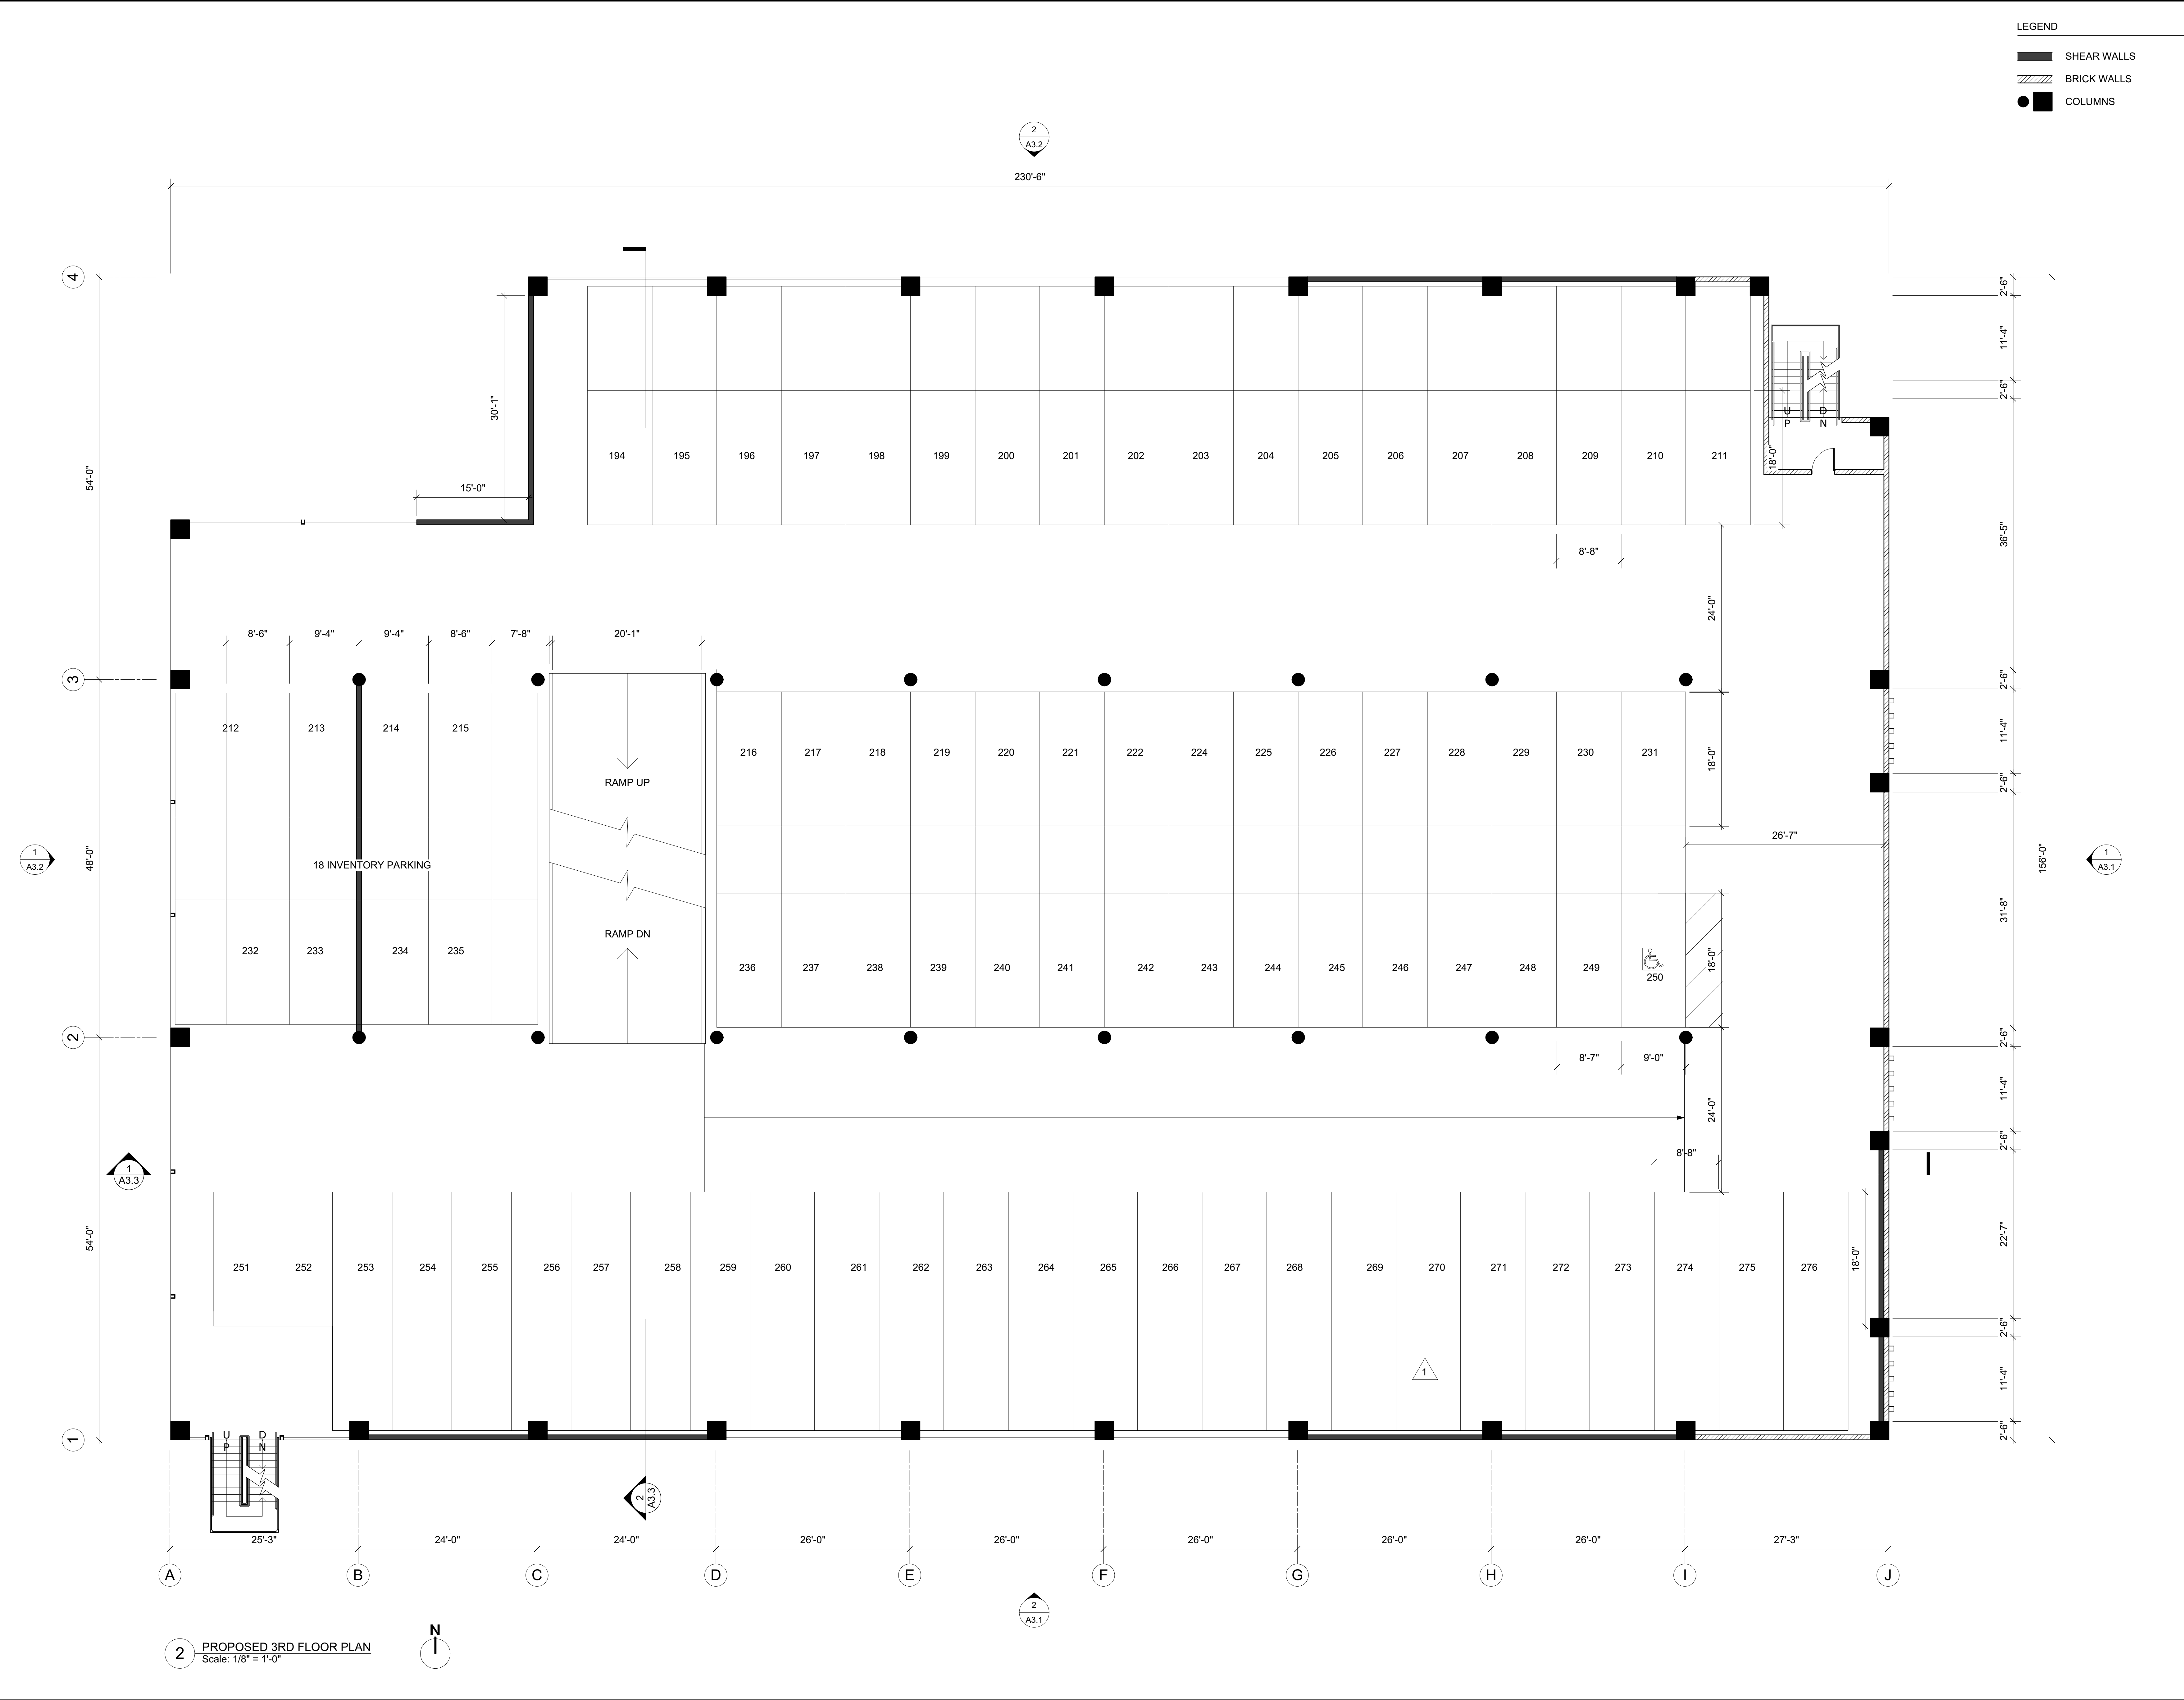

- LEGEND
- SHEAR WALLS
 - BRICK WALLS
 - COLUMNS

ARCHITECT

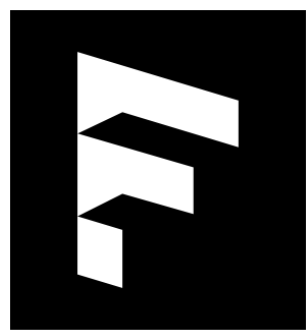

FLEX
DESIGN GROUP

1730 3/4 WESTWOOD BLVD.
LOS ANGELES, CA 90024
P. (415) 290-3411


PROJECT

PACIFIC BMW
INVENTORY
STRUCTURE

901 S Brand Blvd
Glendale, CA 91204

CONSULTANT

PERMIT NO.

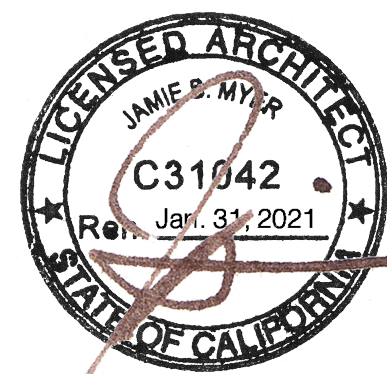

VERSION

SYMBOL	DATE	DESCRIPTION
	07-02-20	PLANNING REVISION
	12-15-20	PLANNING REVISION
	05-03-21	PLANNING REVISION


TITLE

PROPOSED
3RD
FLOOR PLAN

A1.5

SHEET

SKETCHES MAY NOT BE USED FOR PURPOSES
OTHER THAN THOSE LISTED ABOVE UNLESS
AUTHORIZED IN WRITING BY FLEX DESIGNS, INC.

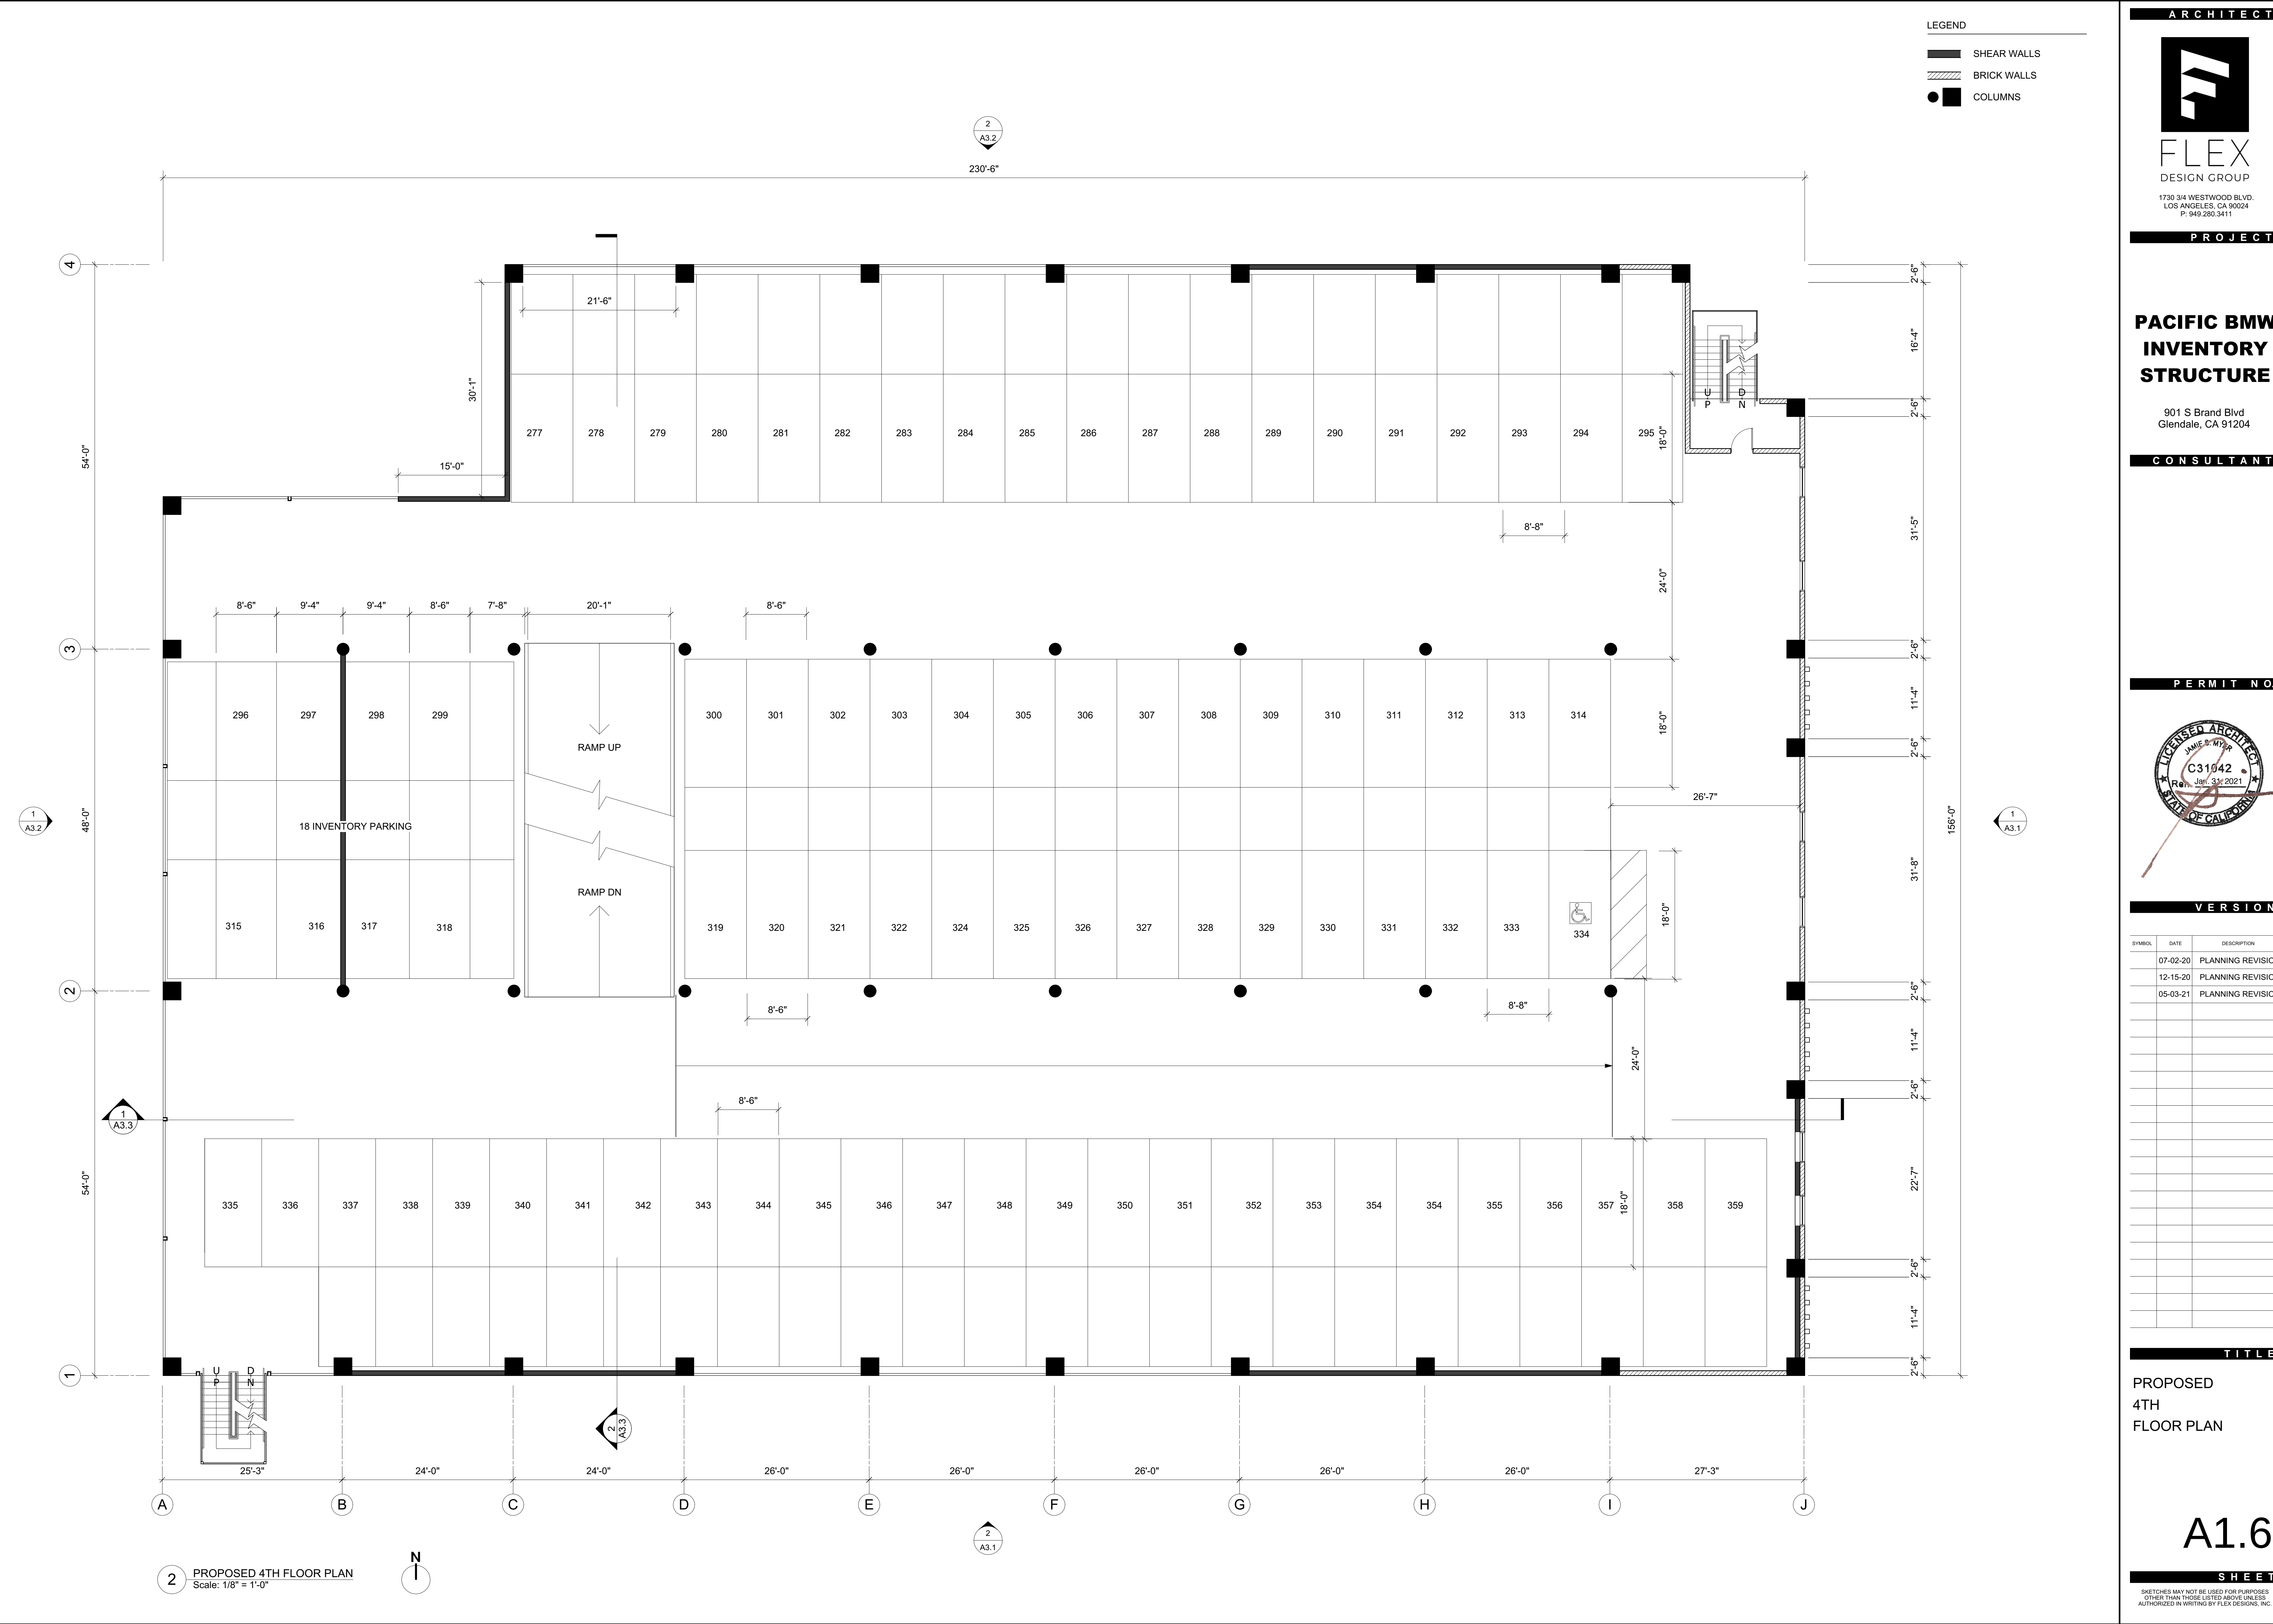


LEGEND

SHEAR WALLS

BRICK WALLS

COLUMNS

ARCHITECT

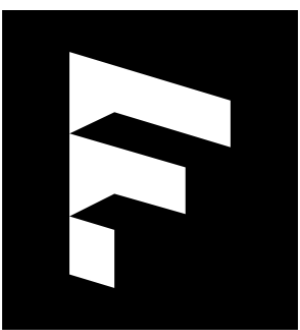

FLEX
DESIGN GROUP

1730 3/4 WESTWOOD BLVD.
LOS ANGELES, CA 90024
P: (415) 290-3411


PROJECT

PACIFIC BMW
INVENTORY
STRUCTURE

901 S Brand Blvd
Glendale, CA 91204

CONSULTANT

PERMIT NO.

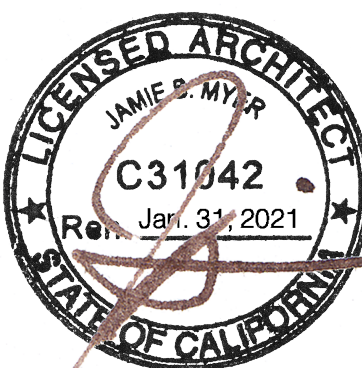

VERSION

SYMBOL	DATE	DESCRIPTION
	07-02-20	PLANNING REVISION
	12-15-20	PLANNING REVISION
	05-03-21	PLANNING REVISION

TITLE


PROPOSED
4TH
FLOOR PLAN


A1.6

SHEET


SKETCHES MAY NOT BE USED FOR PURPOSES
OTHER THAN THOSE LISTED ABOVE UNLESS
AUTHORIZED IN WRITING BY FLEX DESIGNS, INC.

2 PROPOSED 4TH FLOOR PLAN
Scale: 1/8" = 1'-0"

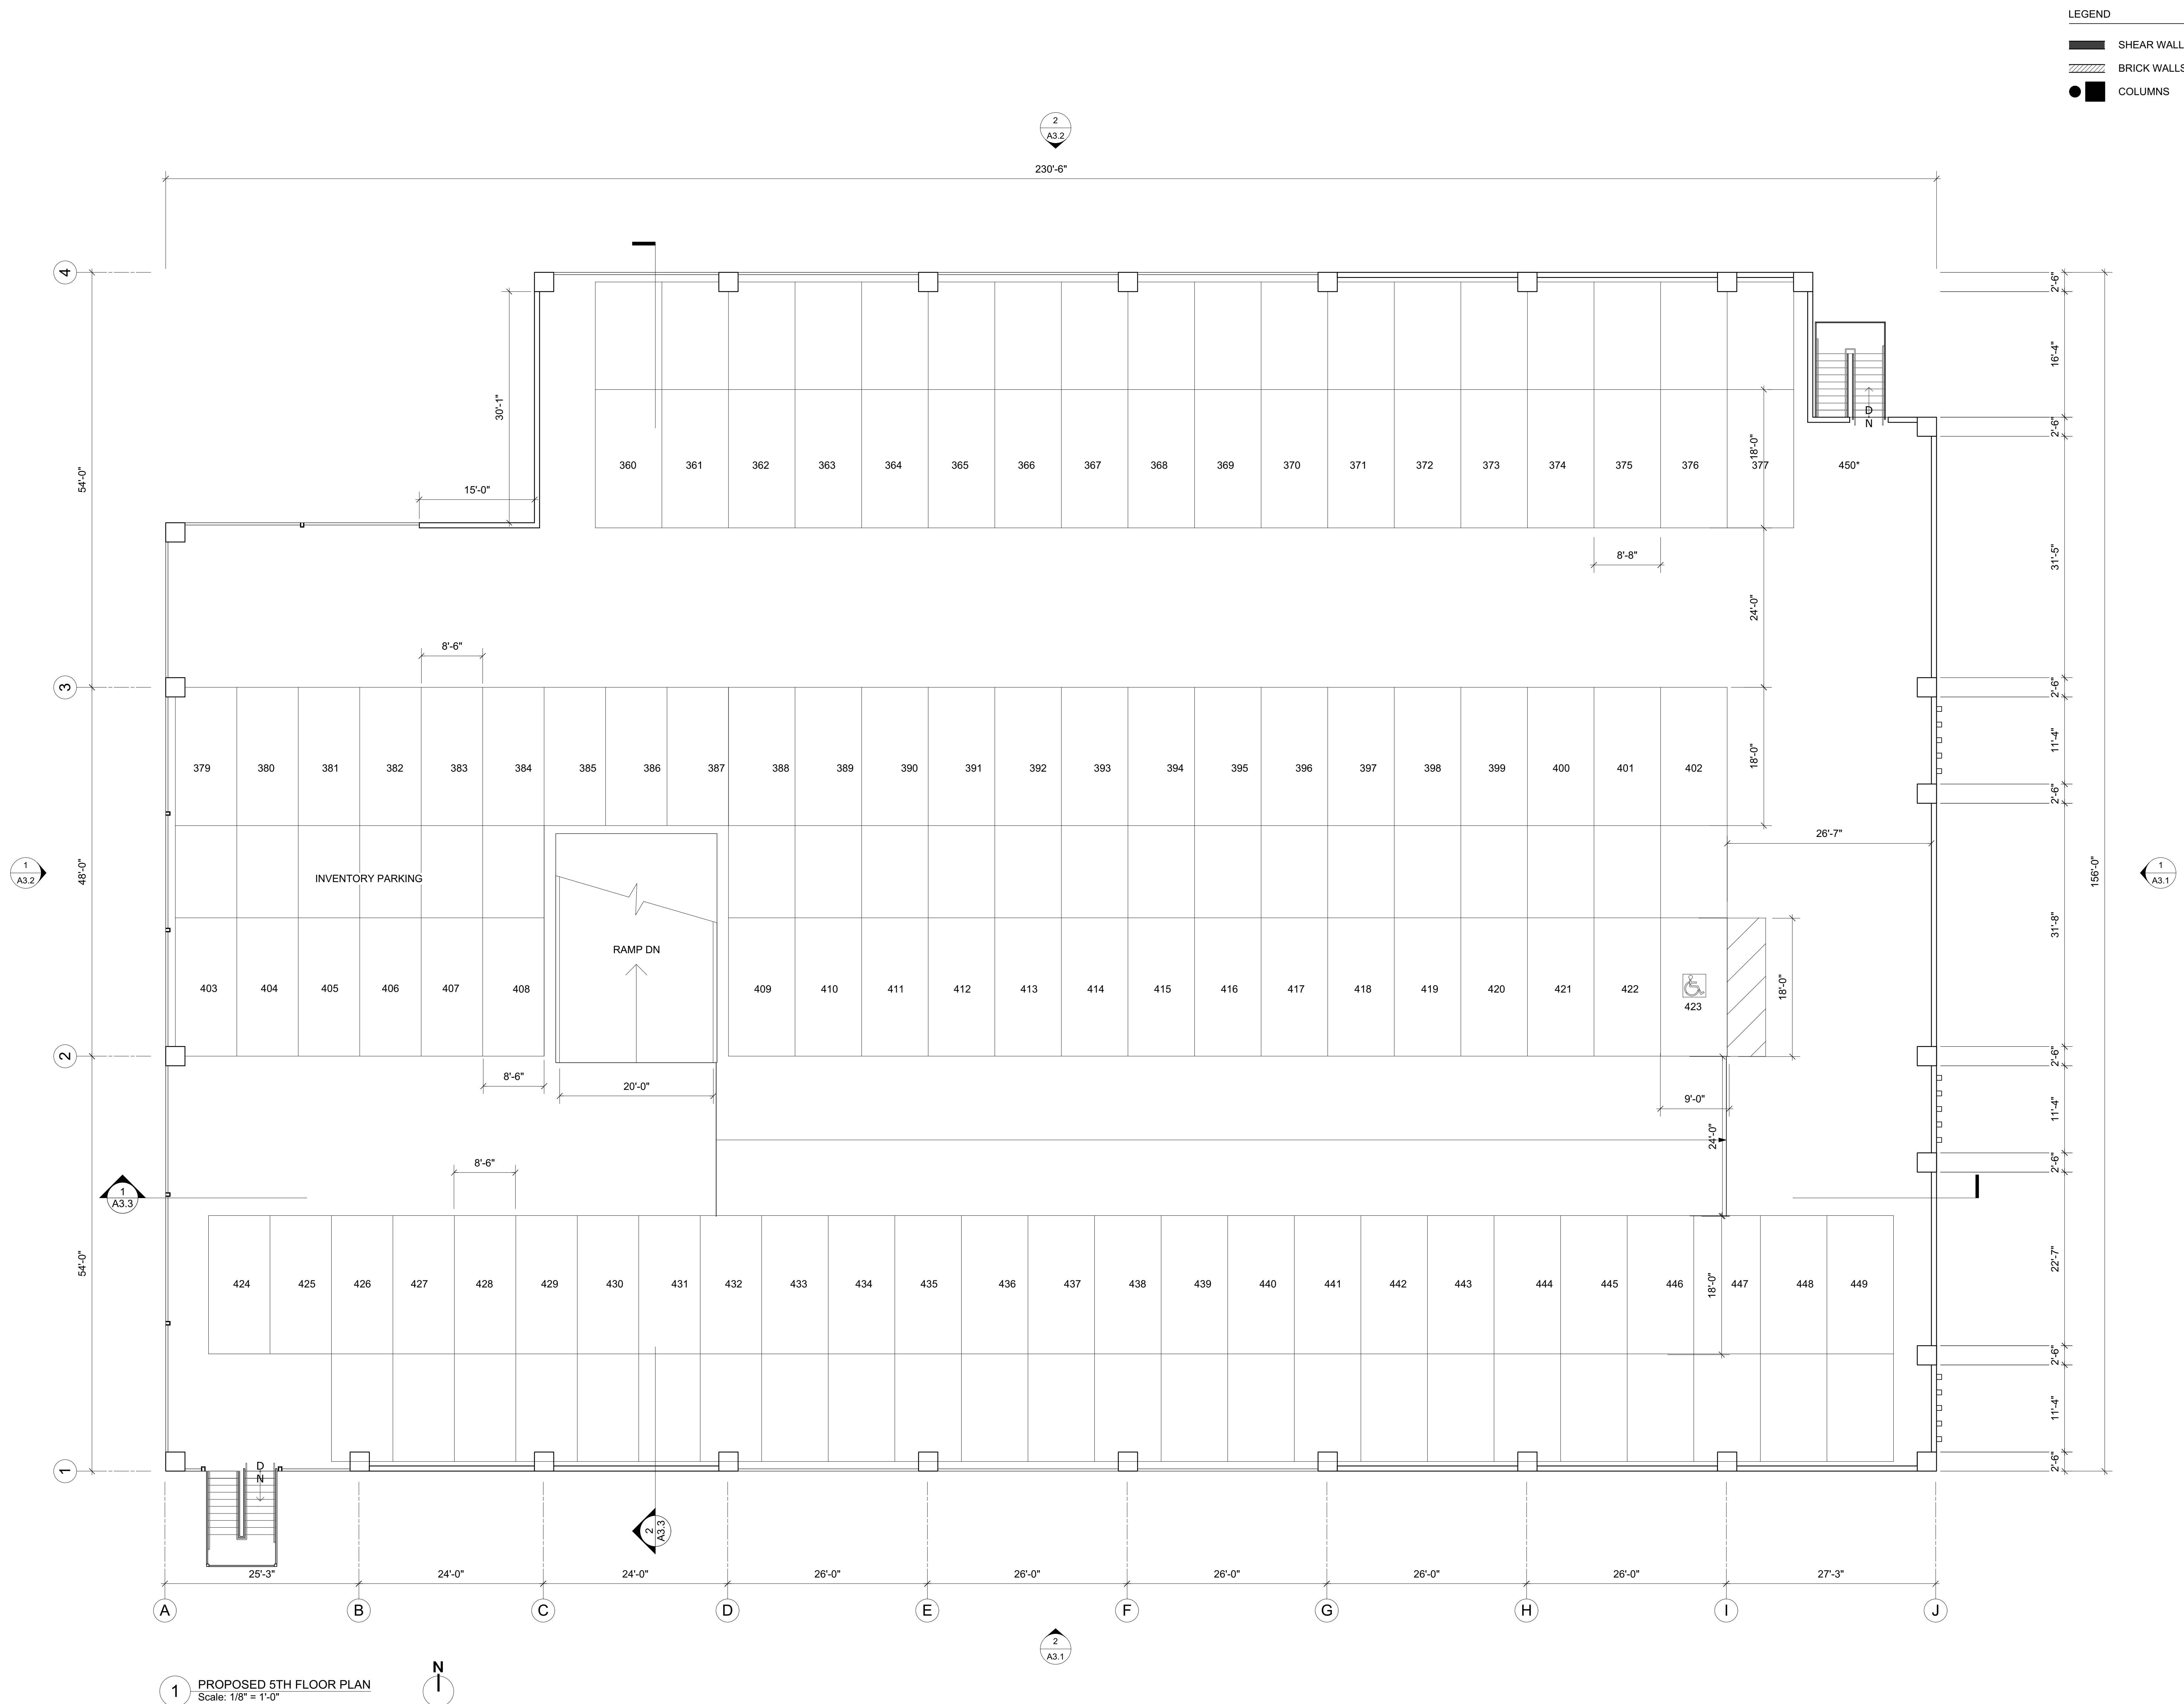


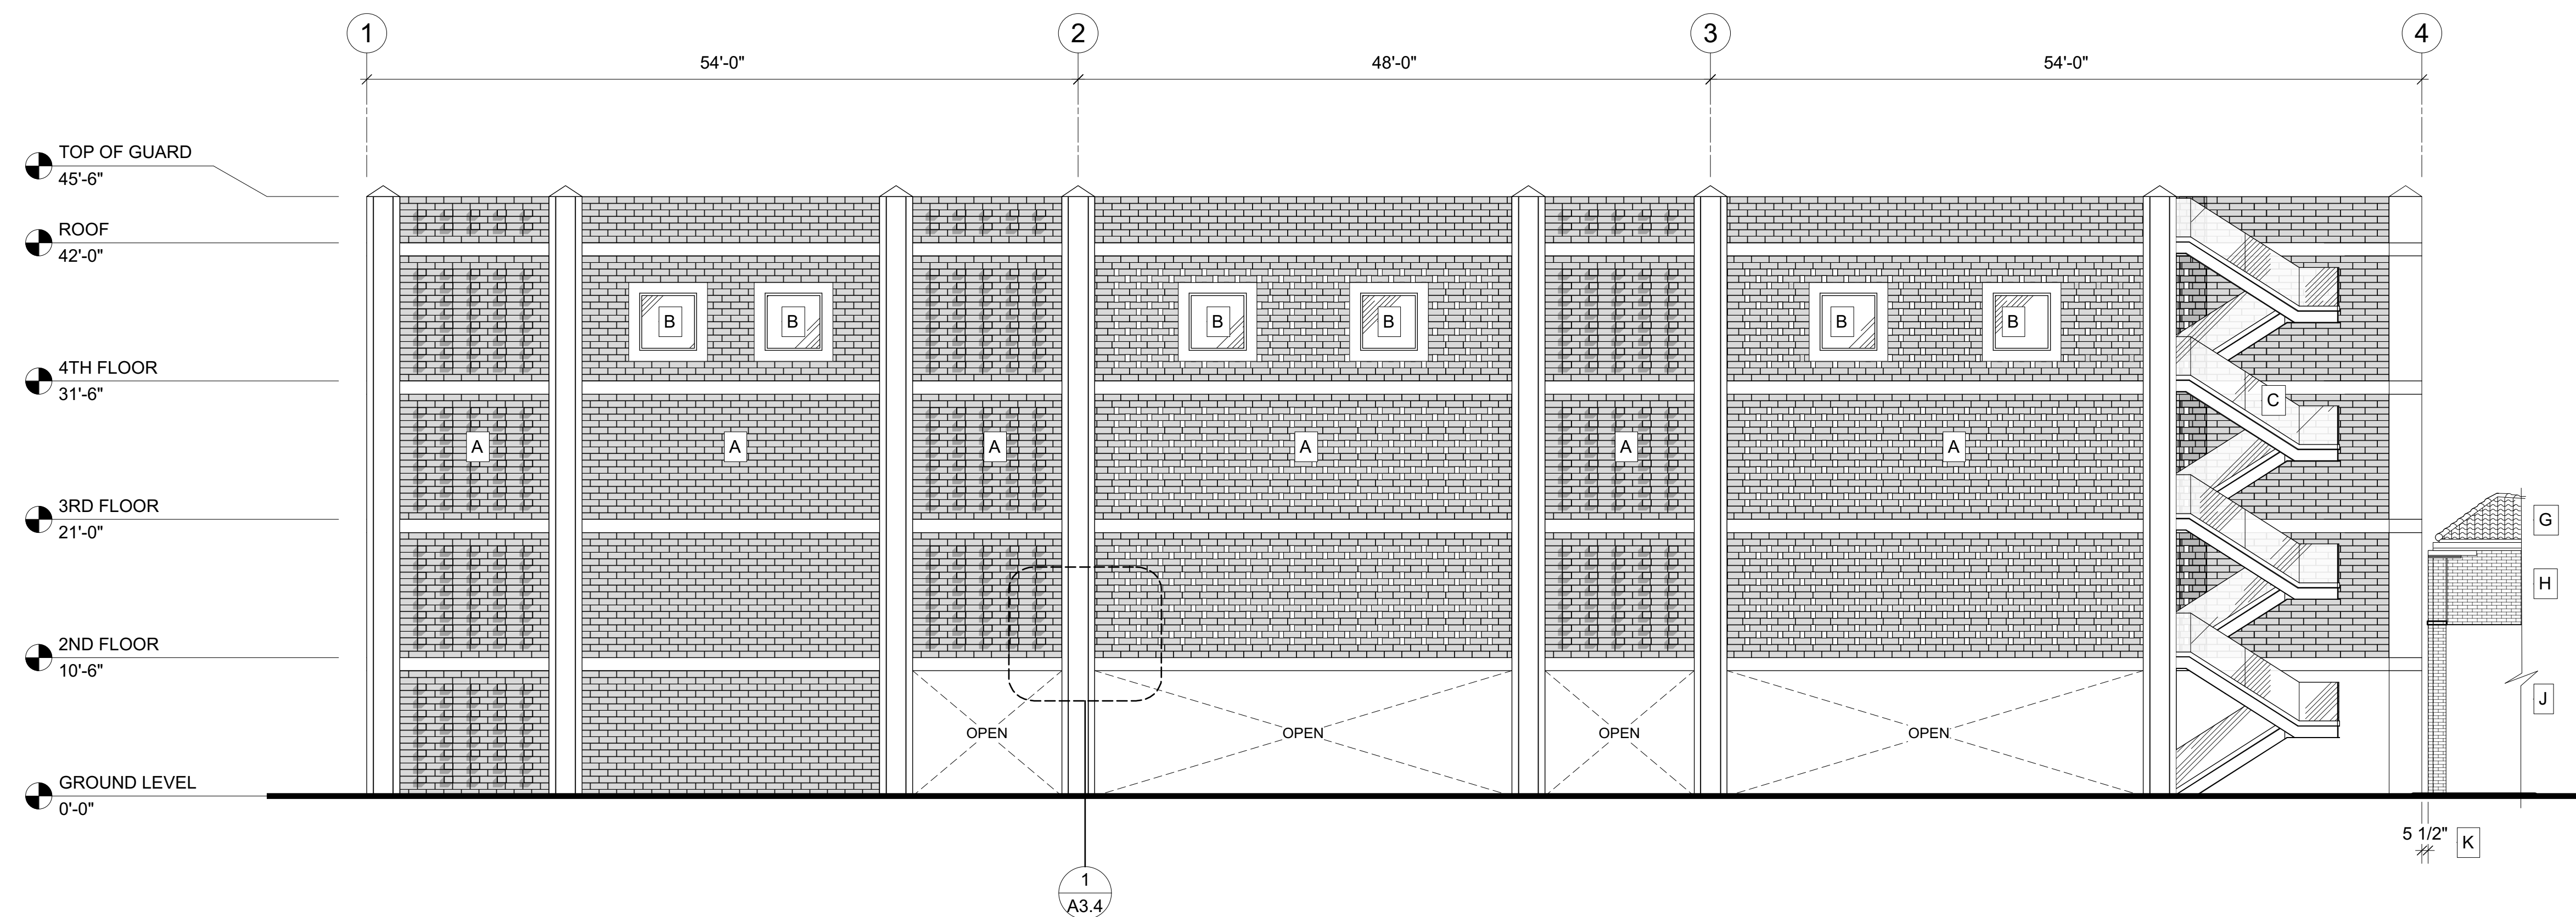


1 EXTERIOR ELEVATION - EAST
Scale: 1/8" = 1'-0"

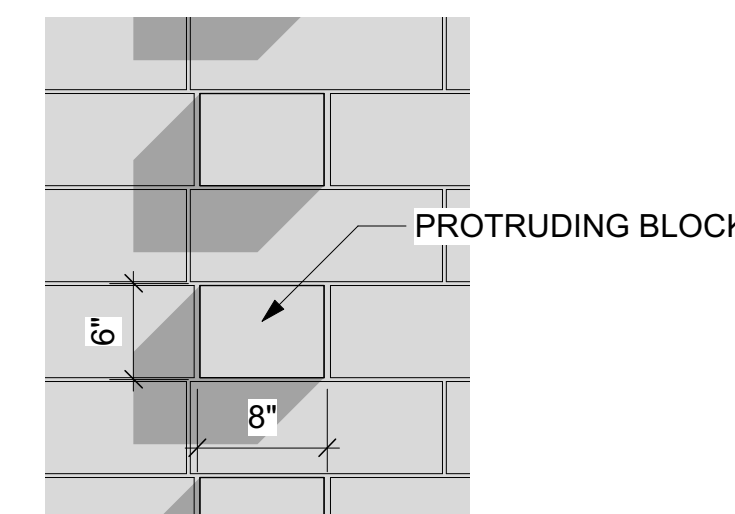

A DECORATIVE BLOCK DETAIL
Scale: 1" = 1'-0"

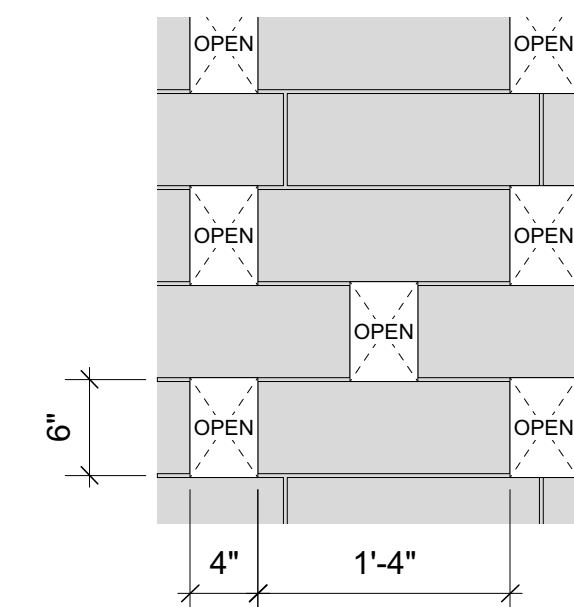

B DECORATIVE BLOCK DETAIL
Scale: 1" = 1'-0"

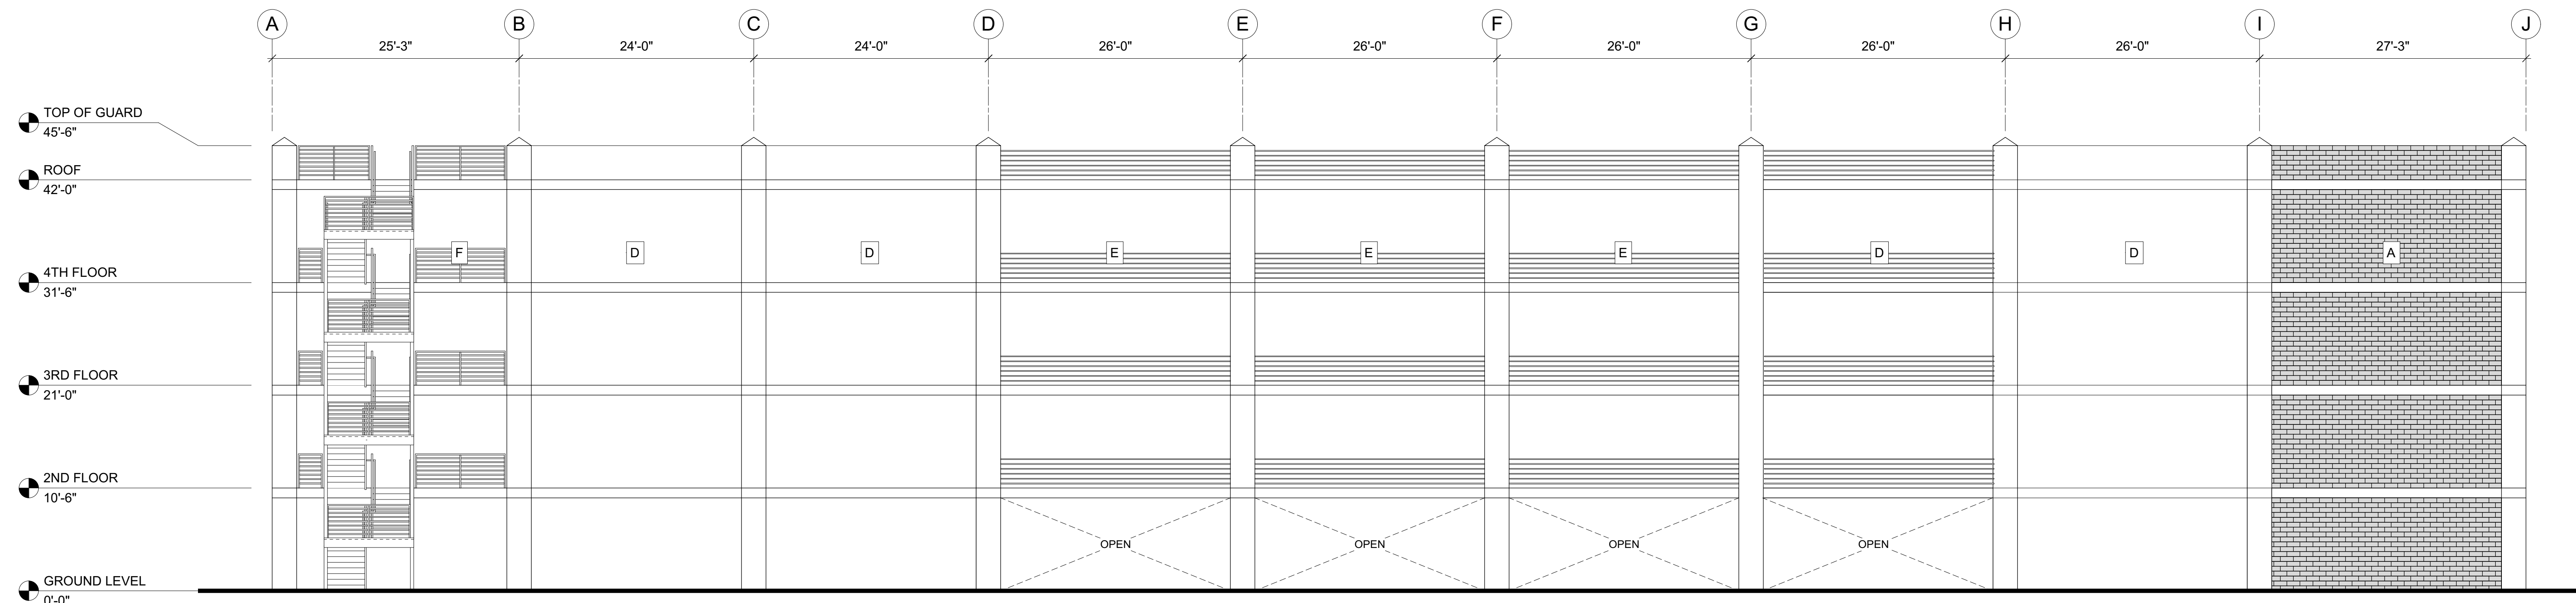

2 EXTERIOR ELEVATION - SOUTH
Scale: 1/8" = 1'-0"

- MATERIALS LEGEND
- A DECORATIVE BLOCK
 - B GLASS WINDOW
 - C GLASS HANDRAIL
 - D SIMPLE CONCRETE BLOCK
 - E CABLE RAILS
 - F METAL GUARDRAIL
 - H EXISTING BUILDING RED TILE ROOF
 - G EXISTING BLDG. BRICK
 - J EXISTING BLDG. STUCCO
 - K EARTHQUAKE SEPARATION

ARCHITECT



FLEX
DESIGN GROUP

1730 3/4 WESTWOOD BLVD.
LOS ANGELES, CA 90024
P. (415) 290-3411

PROJECT

PACIFIC BMW INVENTORY STRUCTURE

901 S Brand Blvd
Glendale, CA 91204

CONSULTANT

PERMIT NO.



VERSION

SYMBOL	DATE	DESCRIPTION
	07-02-20	PLANNING REVISION
	12-15-20	PLANNING REVISION
	05-03-21	PLANNING REVISION


TITLE

PROPOSED
EXTERIOR
ELEVATIONS


A3.1

SHEET


SKETCHES MAY NOT BE USED FOR PURPOSES
OTHER THAN THOSE LISTED ABOVE UNLESS
AUTHORIZED IN WRITING BY FLEX DESIGNS, INC.

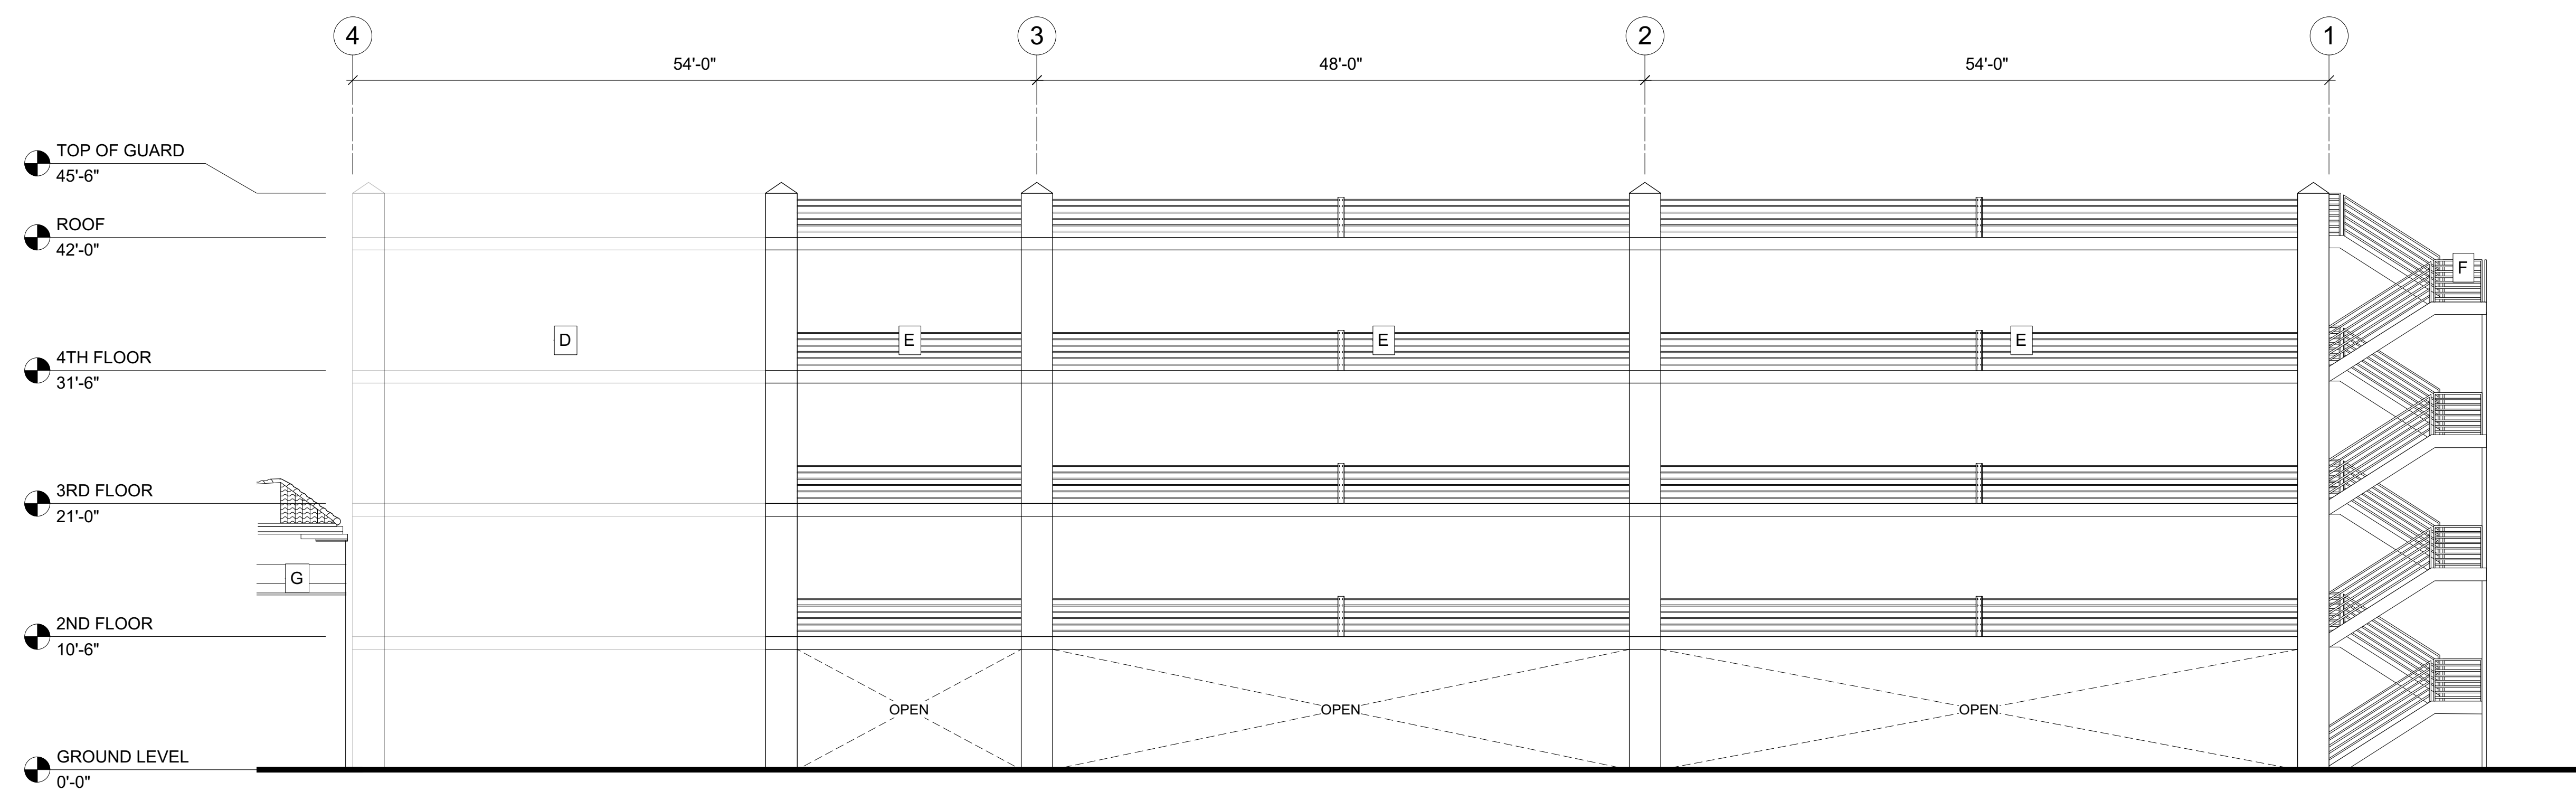

1 EXTERIOR ELEVATION - WEST
Scale: 1/8" = 1'-0"

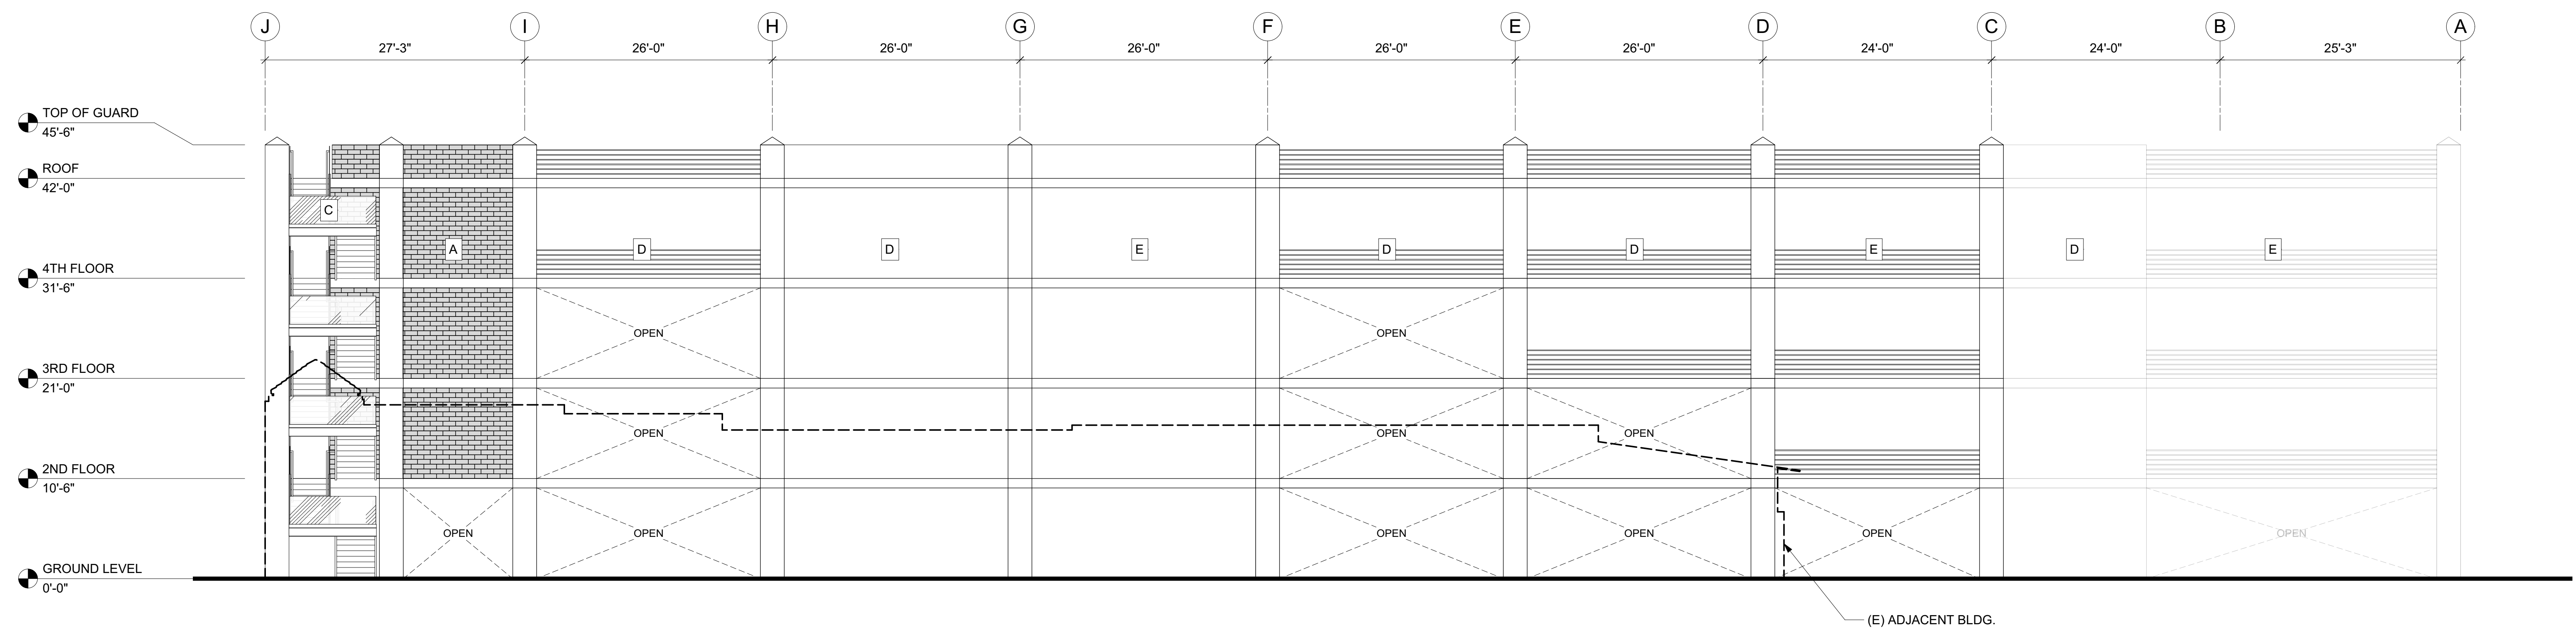

2 EXTERIOR ELEVATION - NORTH
Scale: 1/8" = 1'-0"

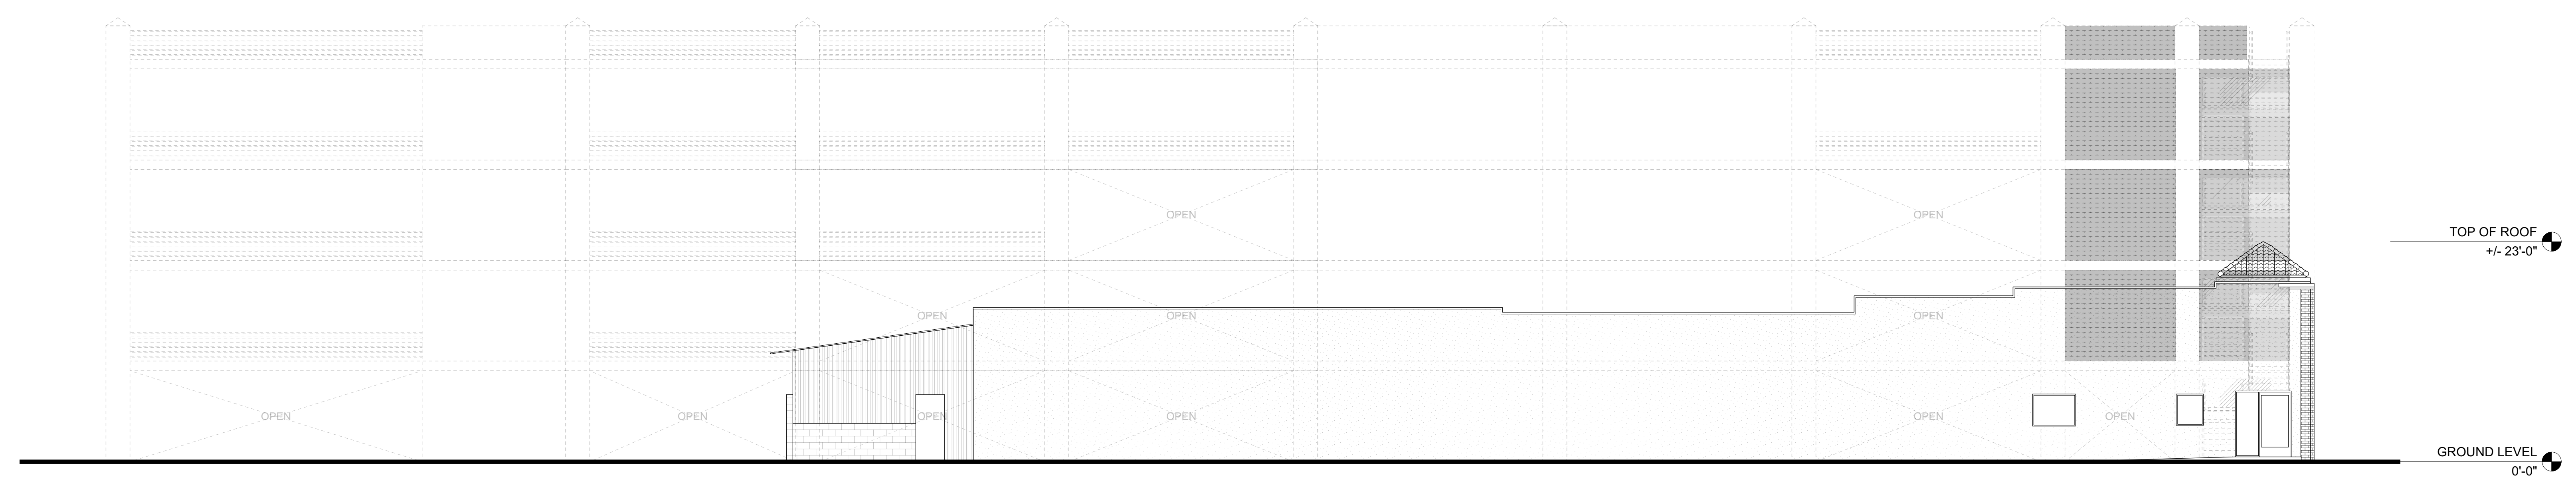

3 EXISTING ELEVATION - SOUTH
Scale: 1/8" = 1'-0"

- MATERIALS LEGEND
- A DECORATIVE BLOCK
 - B GLASS WINDOW
 - C GLASS HANDRAIL
 - D SIMPLE CONCRETE BLOCK
 - E CABLE RAILS
 - F METAL GUARDRAIL
 - G EXISTING BUILDING

ARCHITECT

FLEX
DESIGN GROUP
1730 3/4 WESTWOOD BLVD.
LOS ANGELES, CA 90024
P. (442) 280-3411

PROJECT

**PACIFIC BMW
INVENTORY
STRUCTURE**

901 S Brand Blvd
Glendale, CA 91204

CONSULTANT

PERMIT NO.

LICENSED ARCHITECT
JAMIE B. MYERS
C31042
Re. Jan. 31, 2021
STATE OF CALIFORNIA

VERSION

SYMBOL	DATE	DESCRIPTION
	07-02-20	PLANNING REVISION
	12-15-20	PLANNING REVISION
	05-03-21	PLANNING REVISION


TITLE

PROPOSED
& EXISTING
EXTERIORS
ELEVATIONS

A3.2

SHEET

SKETCHES MAY NOT BE USED FOR PURPOSES
OTHER THAN THOSE LISTED ABOVE UNLESS
AUTHORIZED IN WRITING BY FLEX DESIGNS, INC.

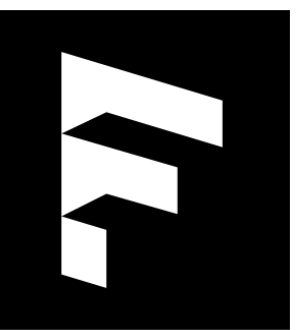


FLEX
DESIGN GROUP

1730 3/4 WESTWOOD BLVD.
LOS ANGELES, CA 90024
P: (442) 290-3411

PACIFIC BMW
INVENTORY
STRUCTURE

901 S Brand Blvd
Glendale, CA 91204

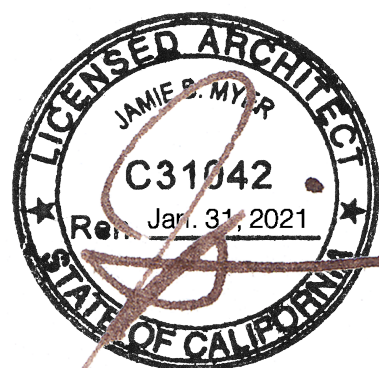

SYMBOL	DATE	DESCRIPTION
	07-02-20	PLANNING REVISION
	12-15-20	PLANNING REVISION
	05-03-21	PLANNING REVISION


PROPOSED
SECTION

A3.3


SKETCHES MAY NOT BE USED FOR PURPOSES
OTHER THAN THOSE LISTED ABOVE UNLESS
AUTHORIZED IN WRITING BY FLEX DESIGNS, INC.

MATERIALS LEGEND


- A CABLE RAILS
- B ACM PANELS
- C RIBBED METAL PANEL
- D CONCRETE COLUMN
- E SHEAR WALL W/ STUCCO
- F METAL GUARDRAIL
- G METAL PAN STAIRS, CONC. FILLED
- H METAL FRAME OPENINGS
- J DECK POLE LIGHTS

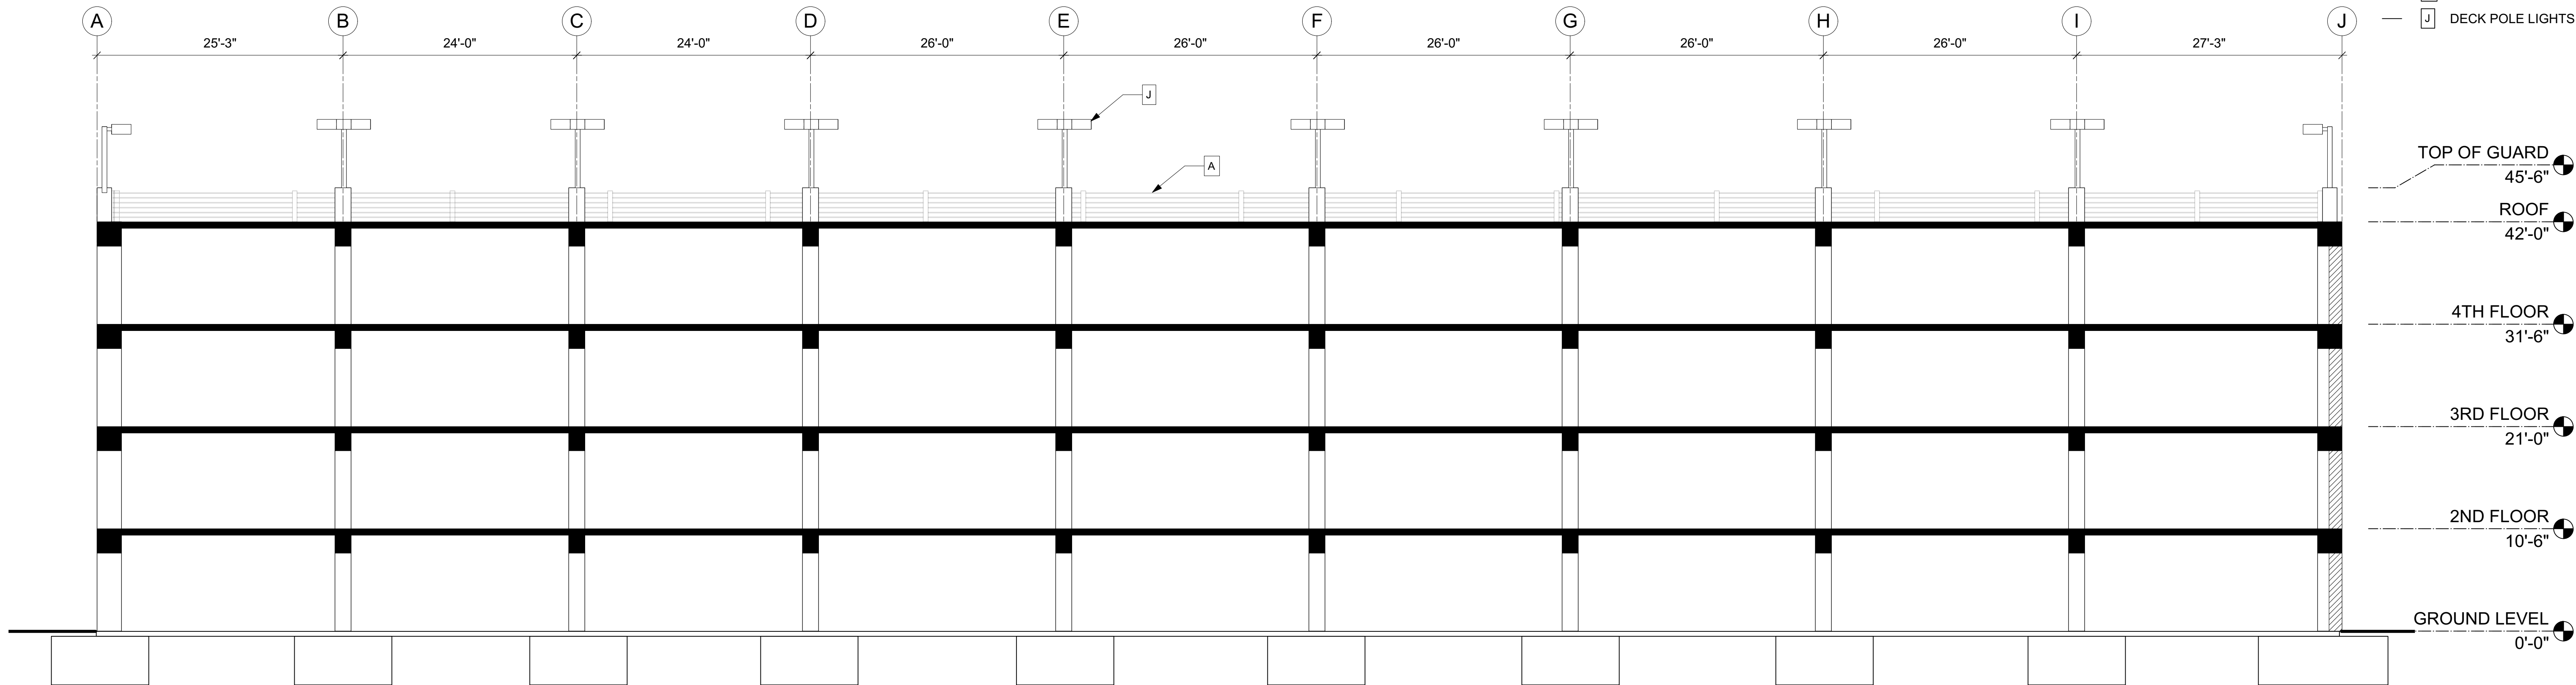

1 SECTION
Scale: 1/8" = 1'-0"

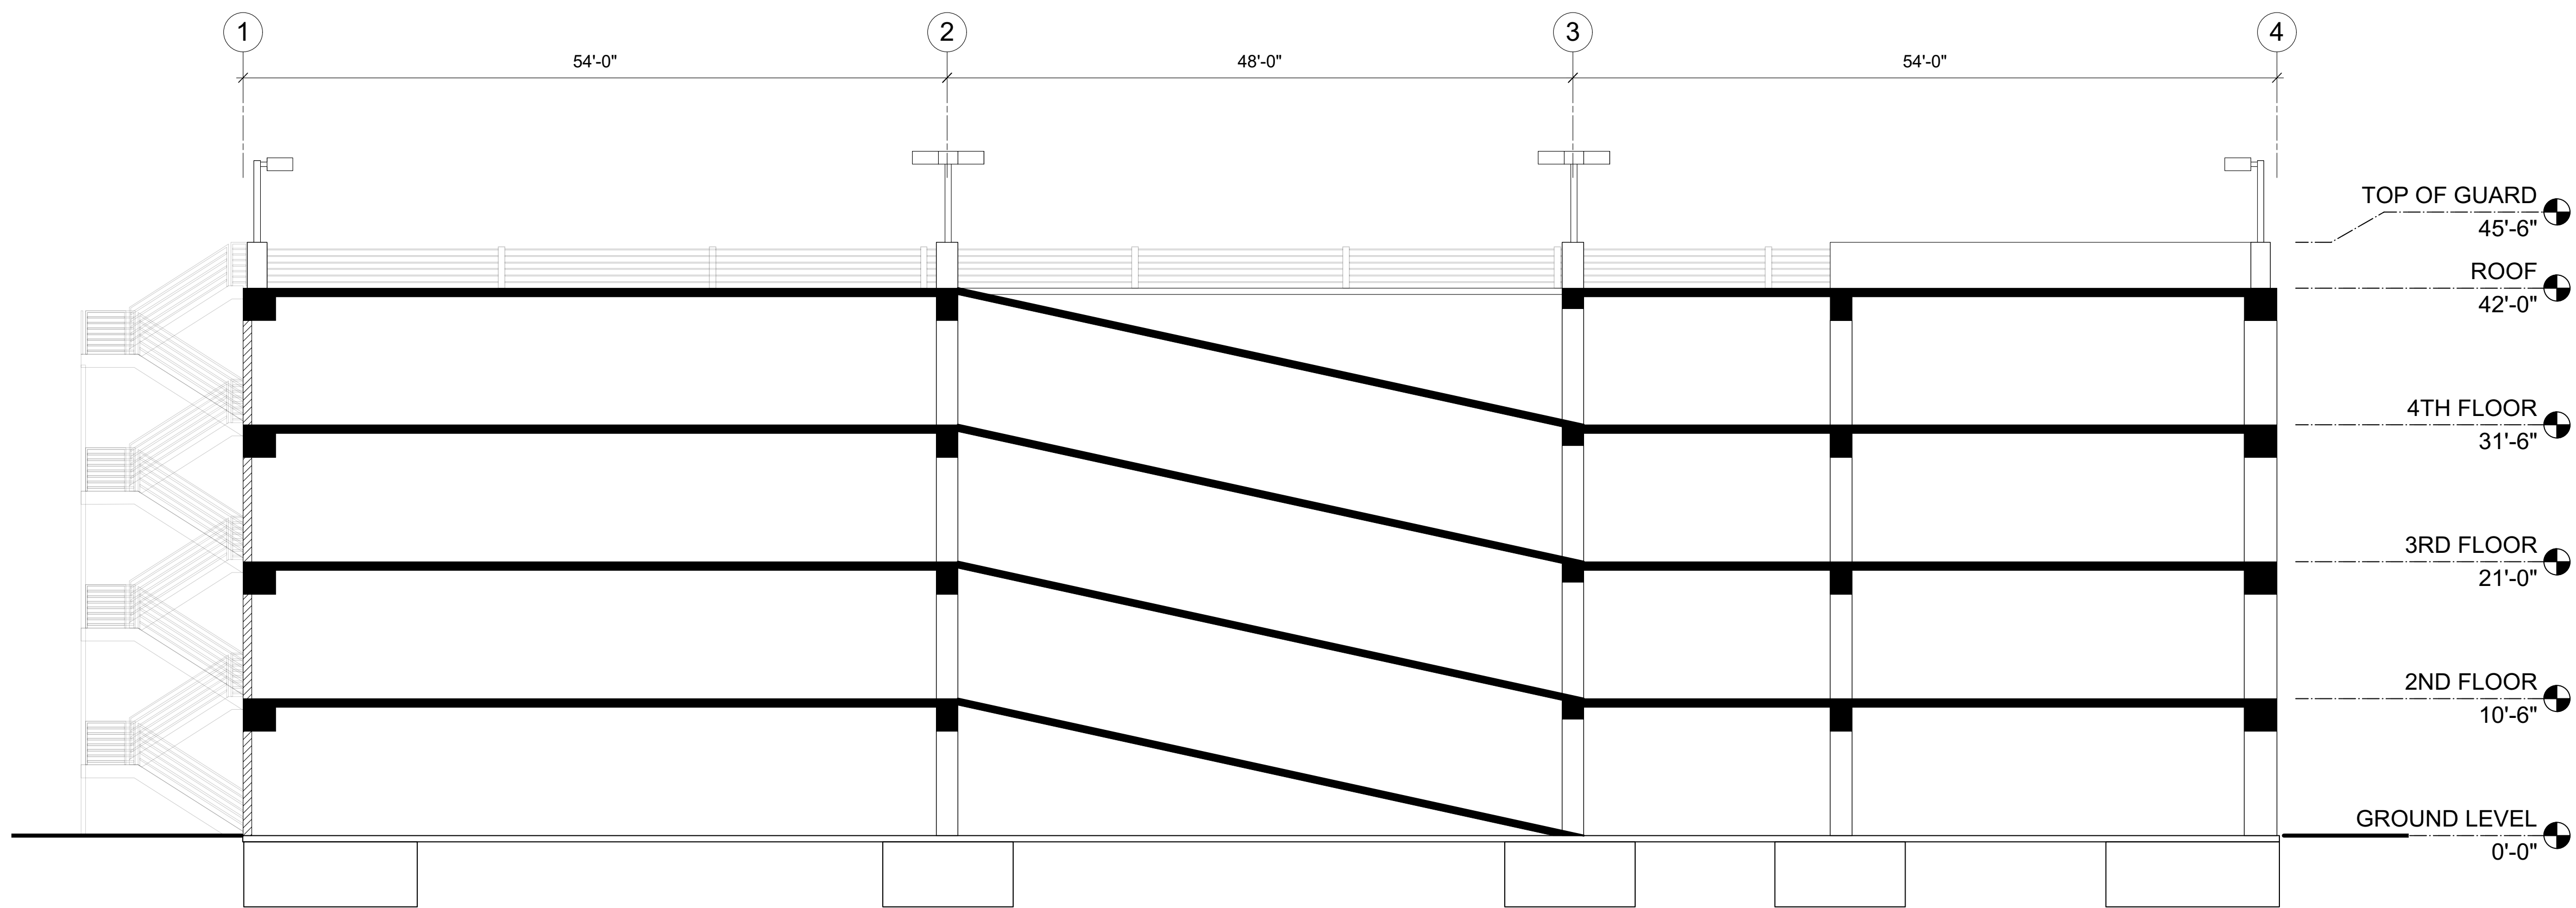

2 SECTION
Scale: 1/8" = 1'-0"

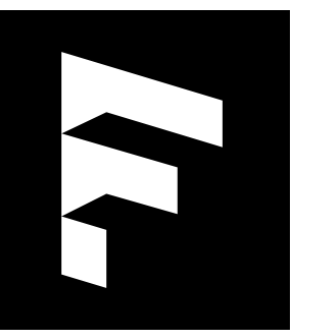


FLEX
DESIGN GROUP

730 3/4 WESTWOOD BLVD.
LOS ANGELES, CA 90024
P: 949.280.3411

PACIFIC BMW INVENTORY STRUCTURE

901 S Brand Blvd
Glendale, CA 91204

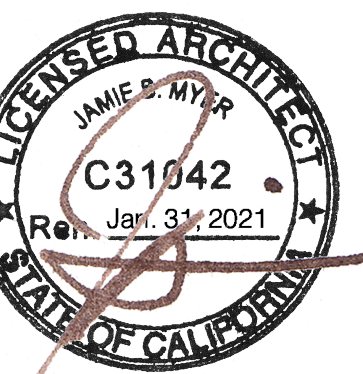

SYMBOL	DATE	DESCRIPTION
	07-02-20	PLANNING REVISION
	12-15-20	PLANNING REVISION
	05-03-21	PLANNING REVISION


PROPOSED FACADE DESIGN DETAIL

A3.4


SKETCHES MAY NOT BE USED FOR PURPOSES
OTHER THAN THOSE LISTED ABOVE UNLESS
AUTHORIZED IN WRITING BY FLEX DESIGNS, INC.

MATERIALS LEGEND


- ☐ A COLUMN AT PROPERTY LINE
- ☐ B COLUMN RECESS AT 3" FROM P.L.
- ☐ C SLAB AT 8" FROM P.L.
- ☐ D DECORATIVE BLOCK AT 15" FROM P.L.
- ☐ E PROTRUDING DECORATIVE BLOCK

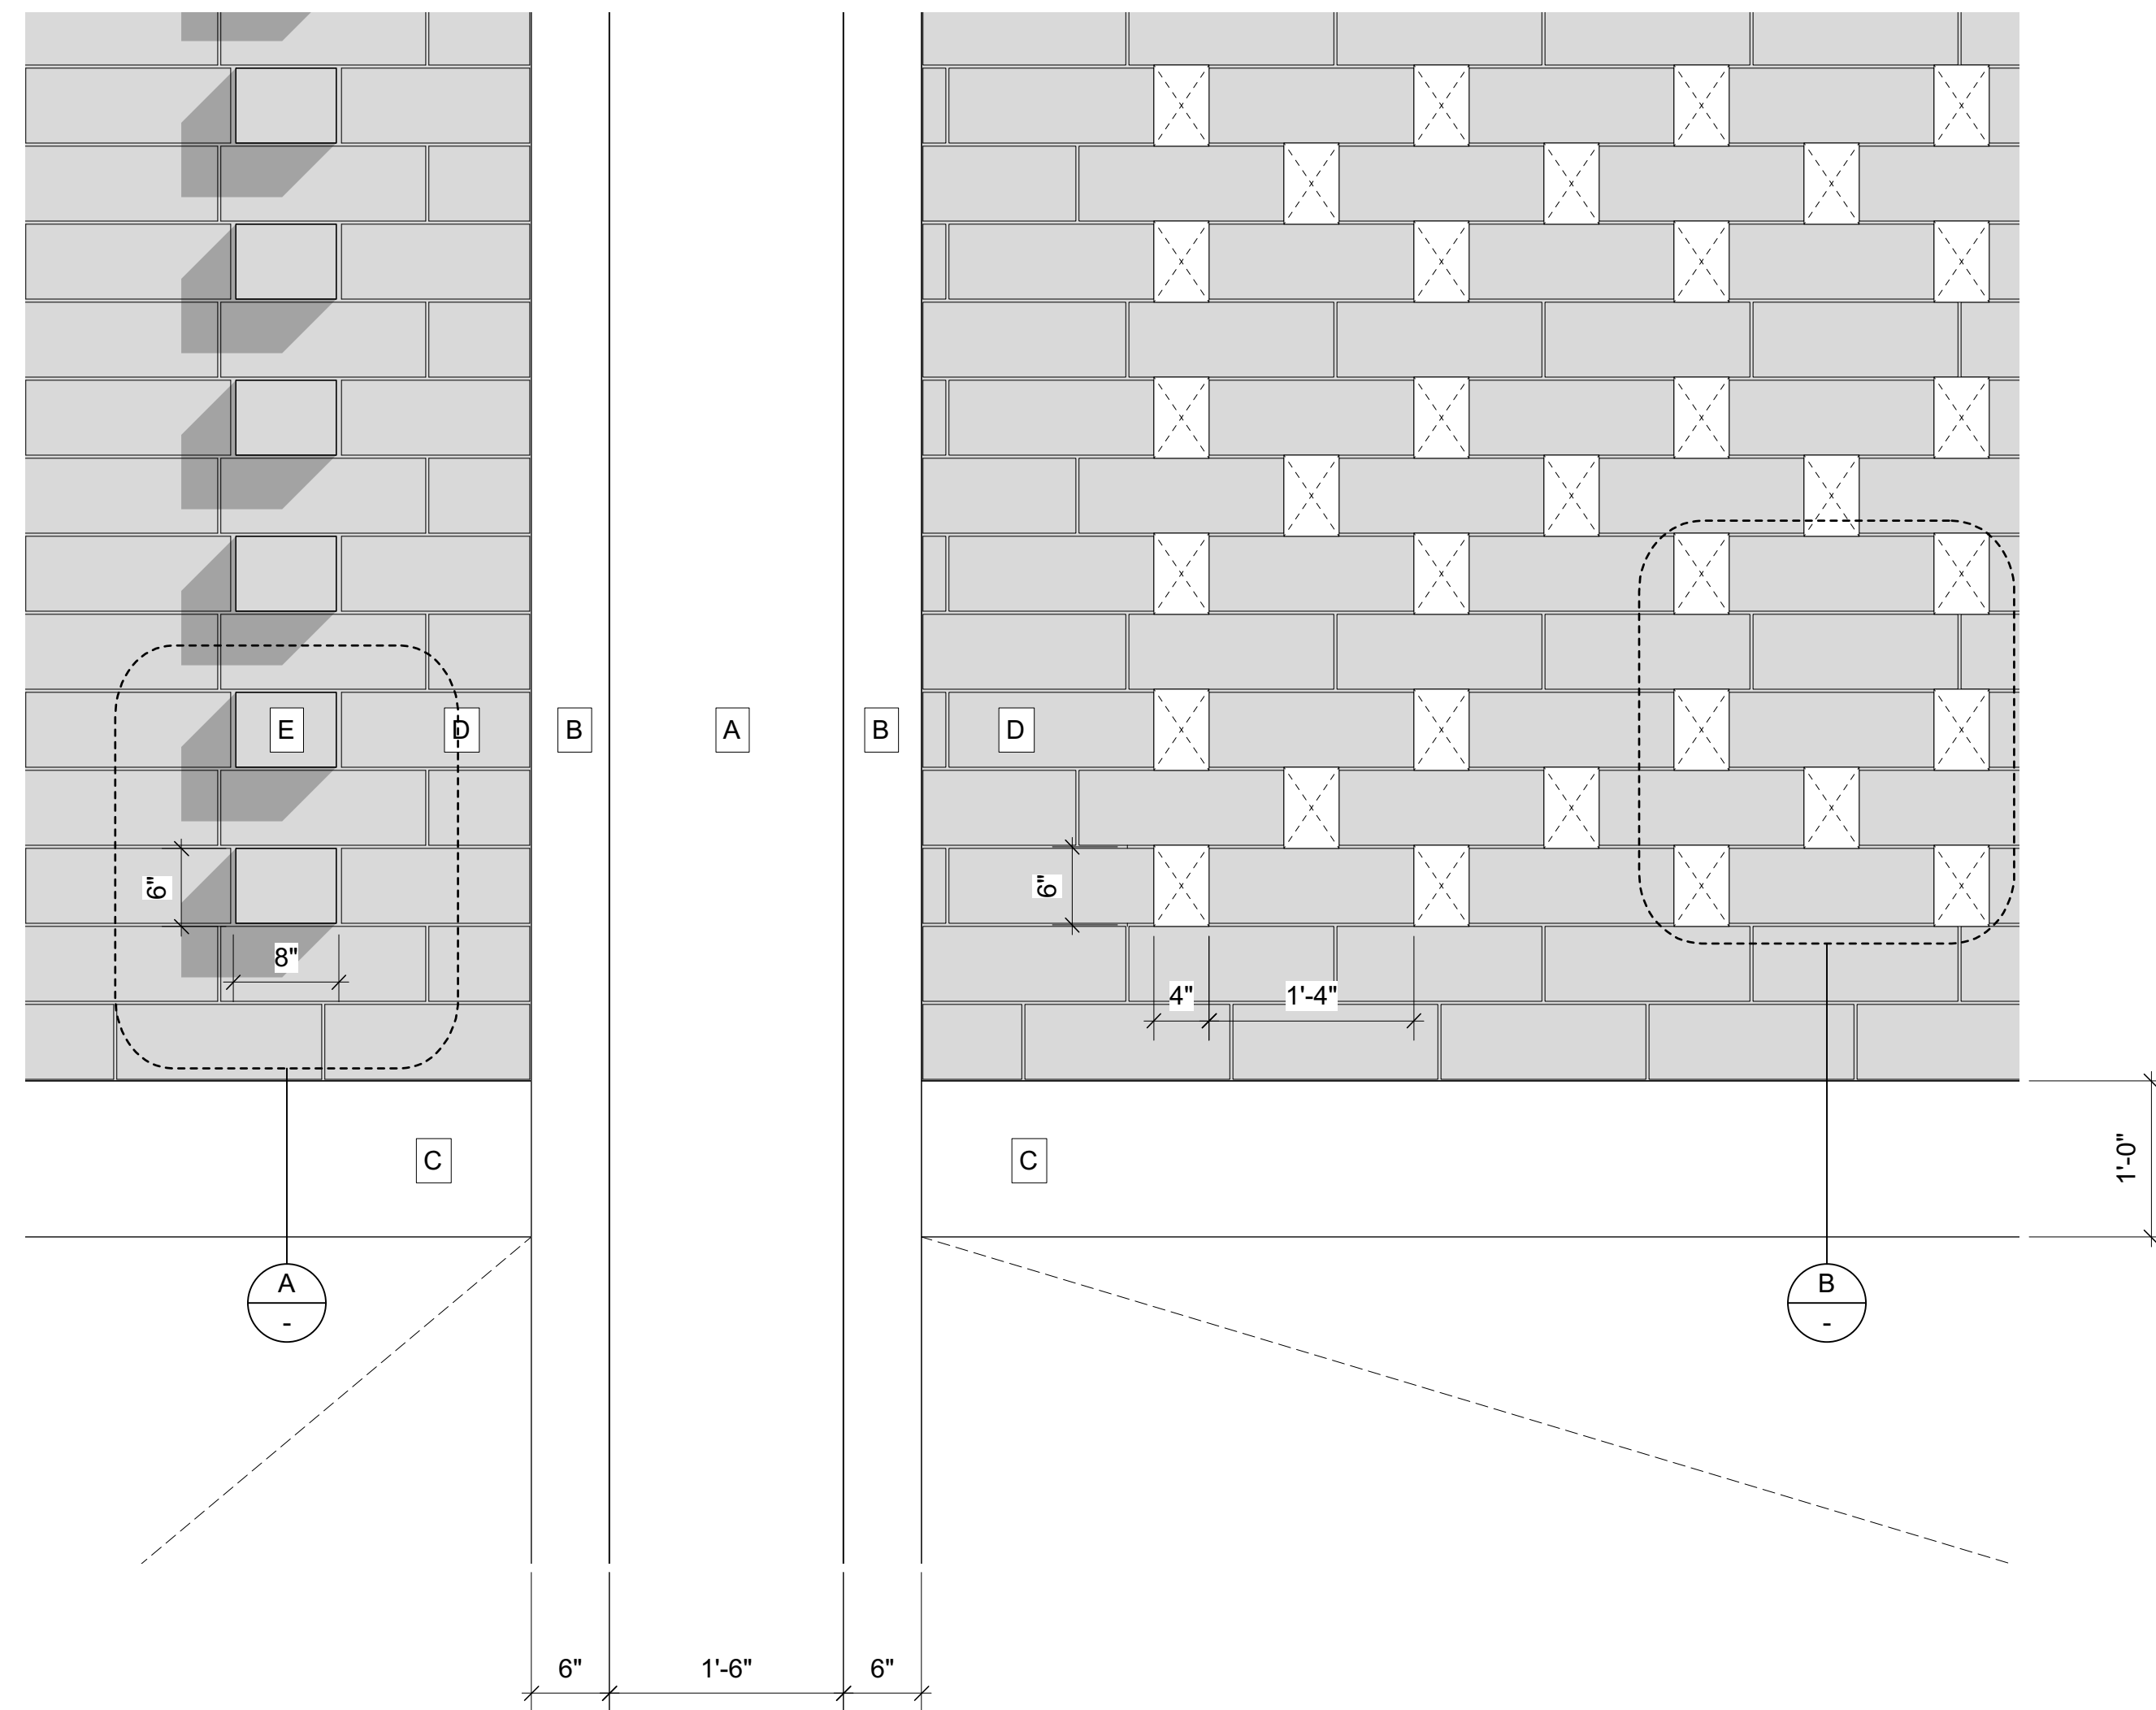

2 DECORATIVE BLOCK DETAIL
Scale: 1" = 1'-0"

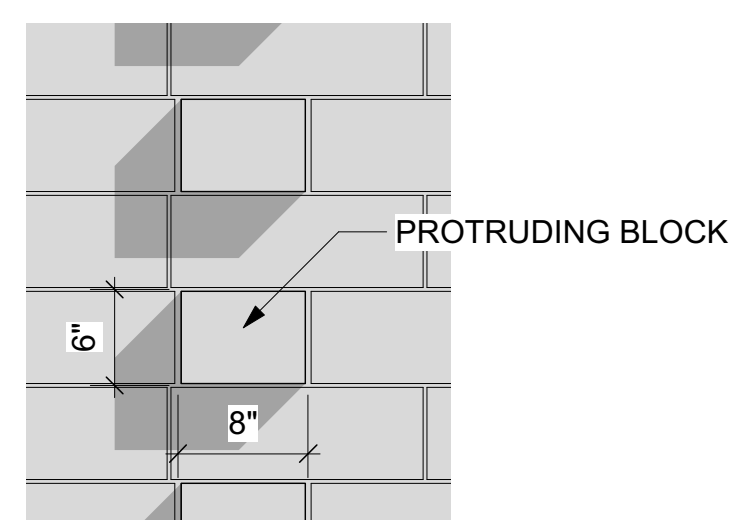

A DECORATIVE BLOCK DETAIL
Scale: 1" = 1'-0"

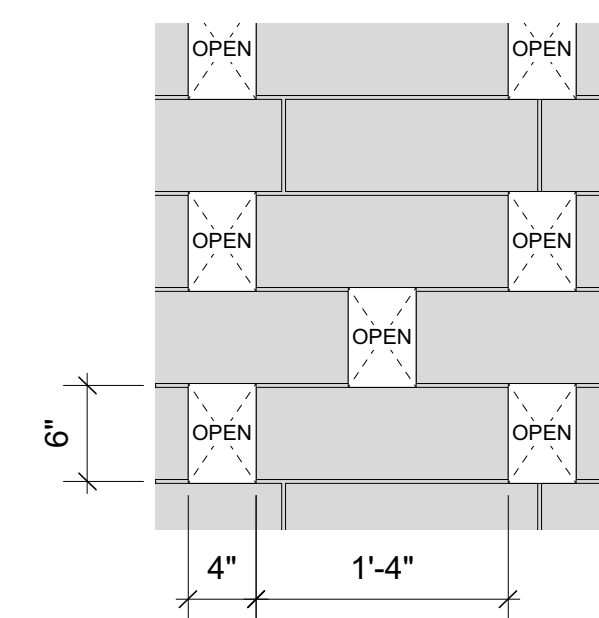

B DECORATIVE BLOCK DETAIL
Scale: 1" = 1'-0"



3 CONCEPTUAL RENDERING
N.T.S.