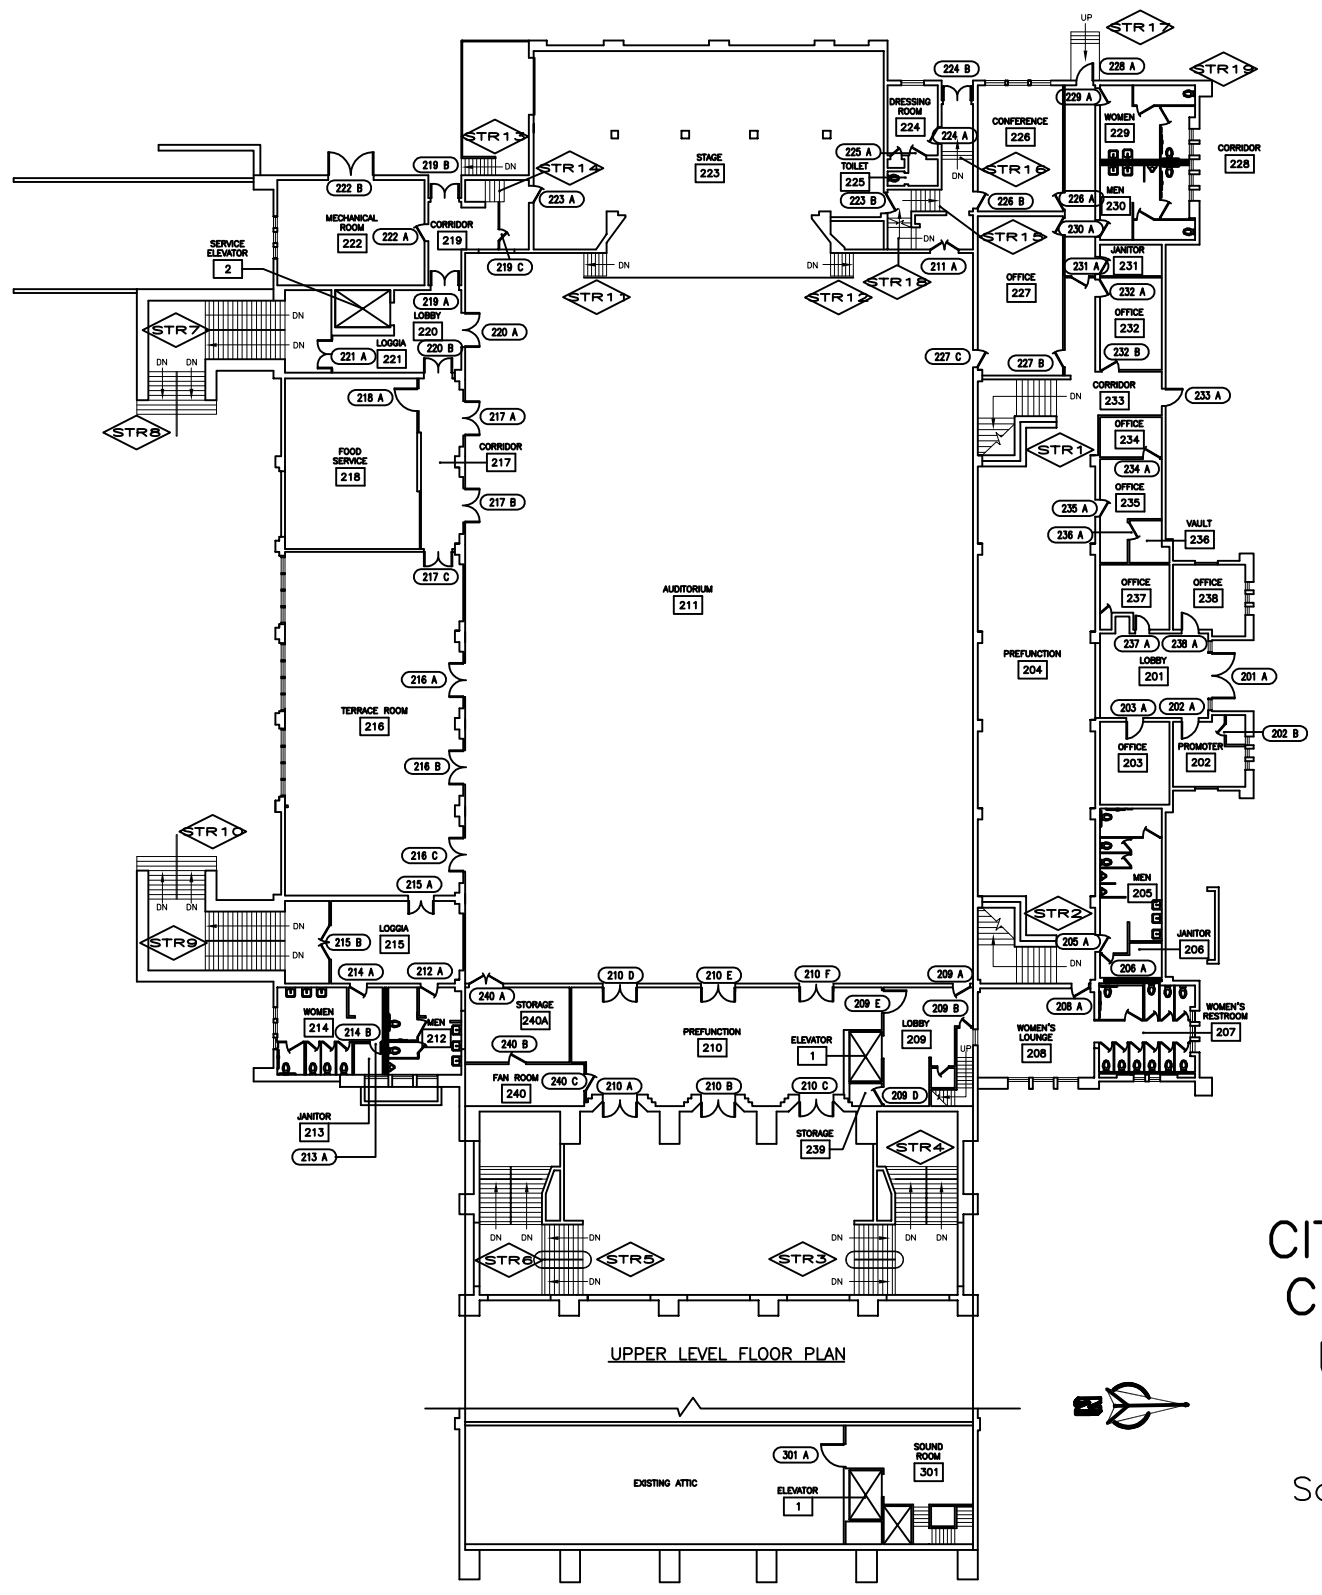

UPPER LEVEL FLOOR PLAN

CITY OF GLENDALE CIVIC AUDITORIUM UPPER LEVEL/ MEZZANINE

Scale: 1/32"=1'-0"

A/E PROJECT NO.:	
DRAWN BY:	
CHECKED BY:	
SCALE:	
SUBJECT	
SHT REF:	DATE:
PAGE:	