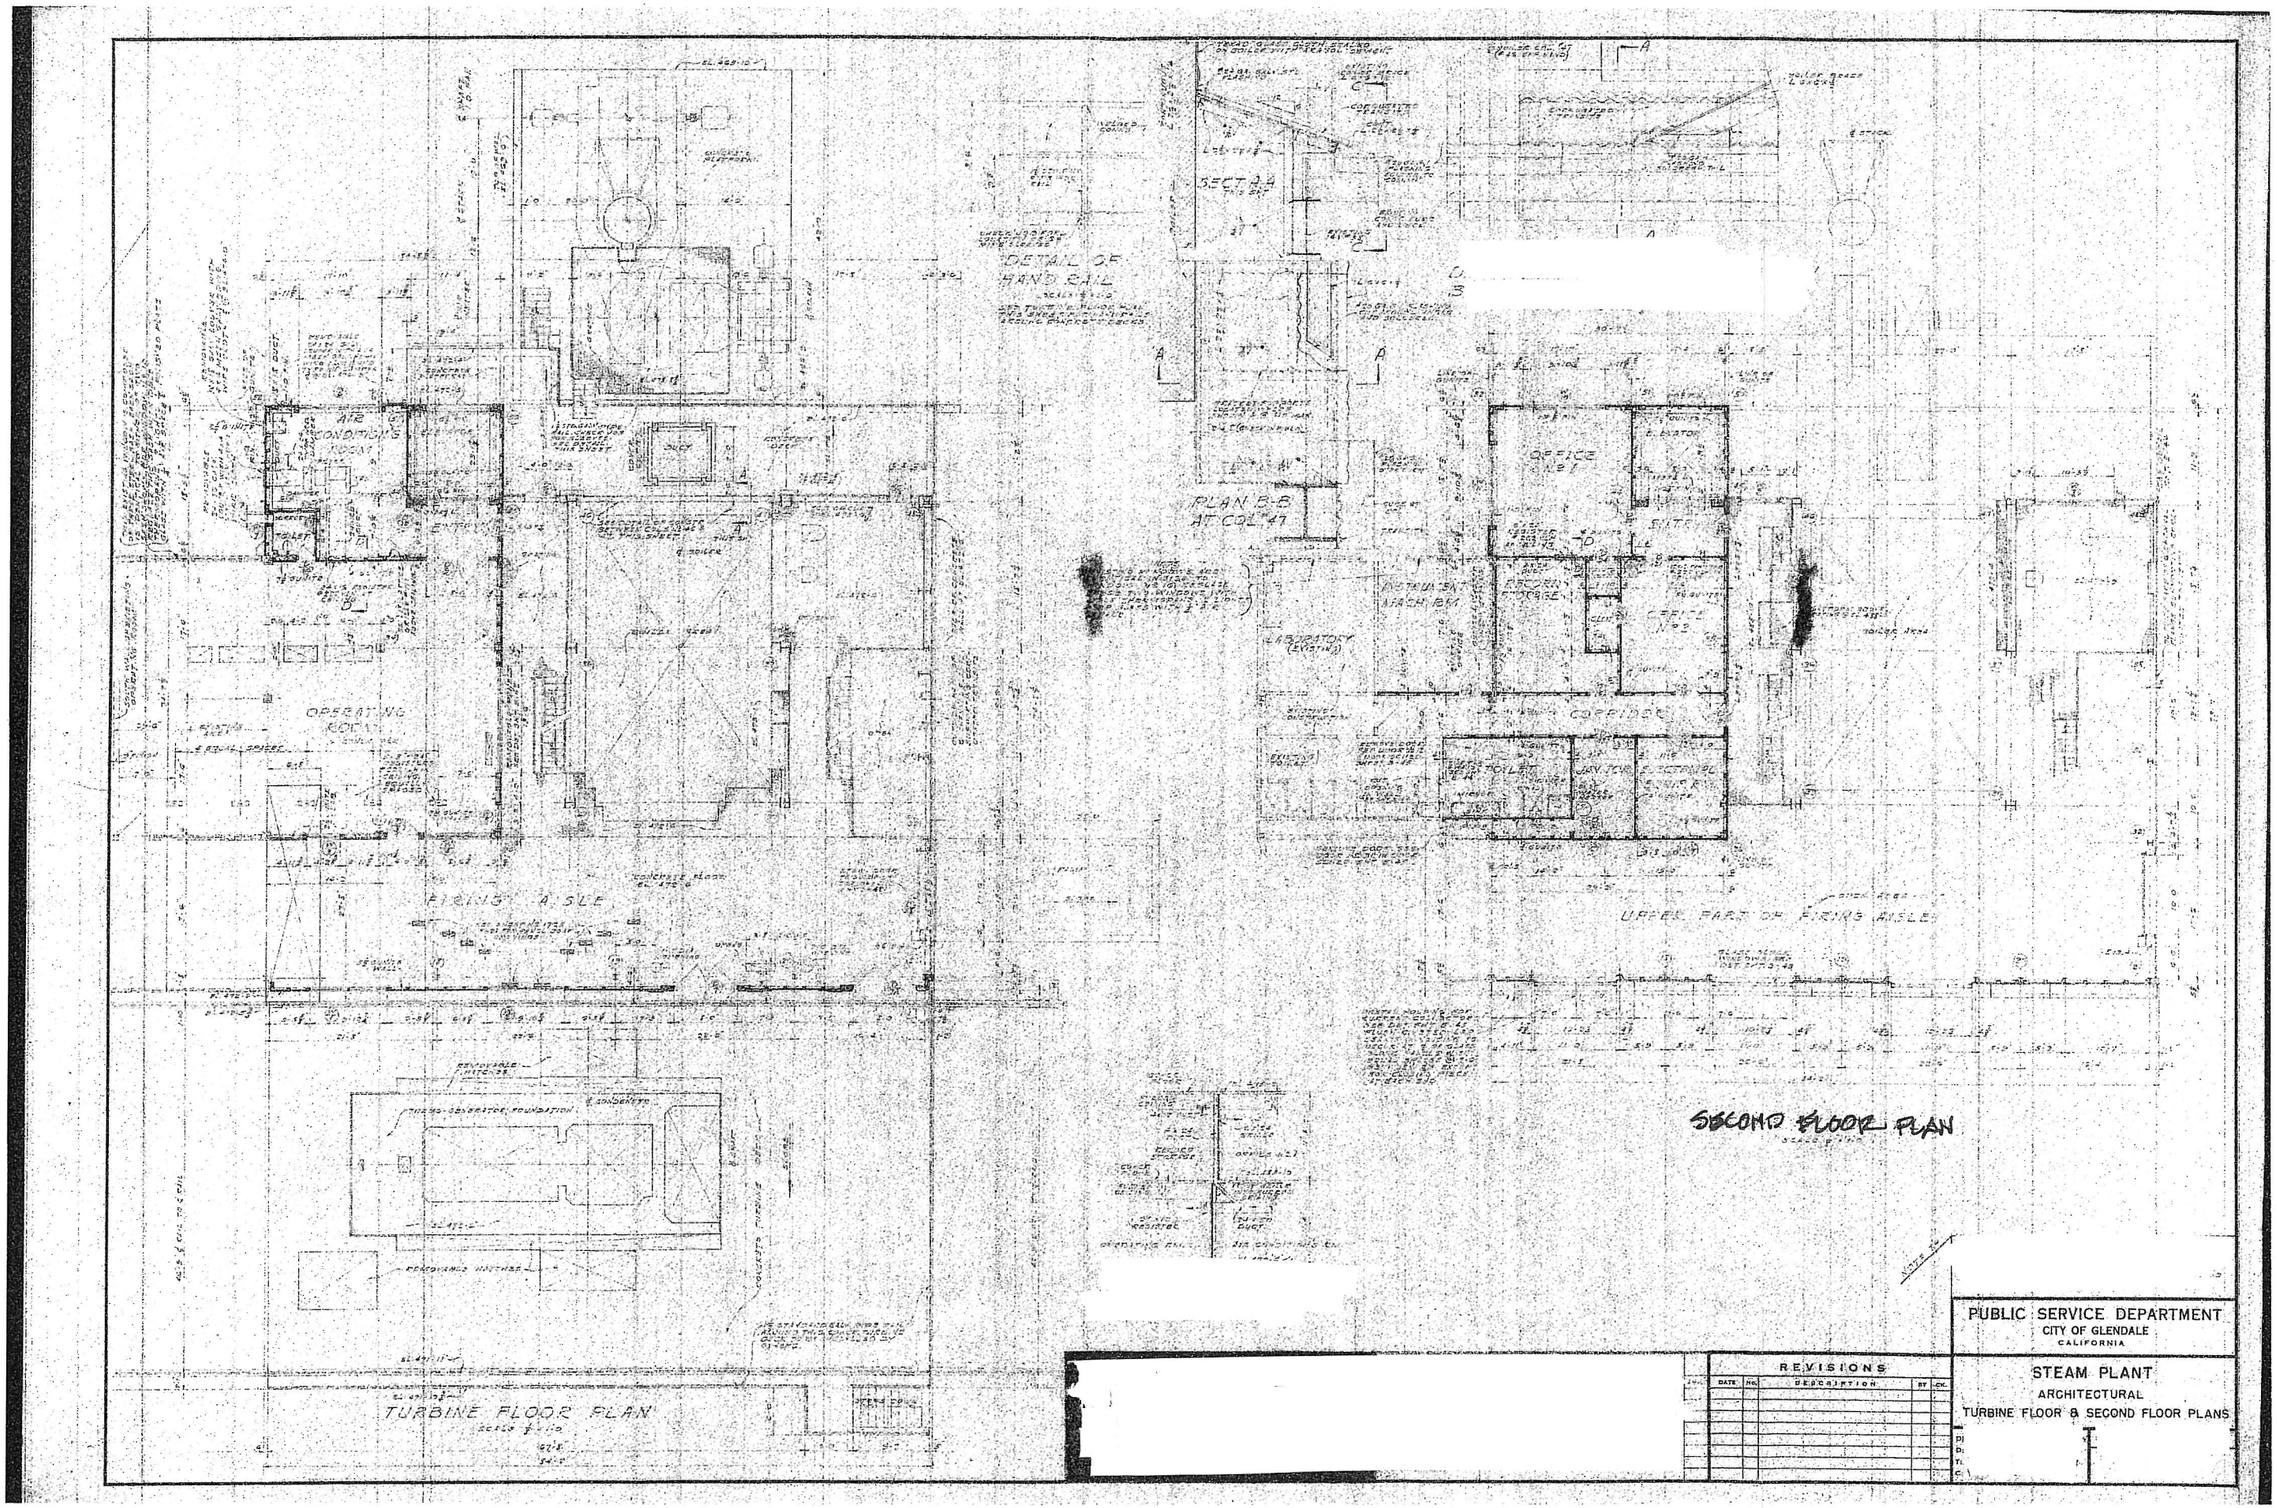

PUBLIC SERVICE DEPARTMENT
CITY OF GLENDALE
CALIFORNIA

STEAM PLANT
ARCHITECTURAL
TURBINE FLOOR & SECOND FLOOR PLANS

REVISIONS

DATE	NO.	DESCRIPTION	BY	CK.