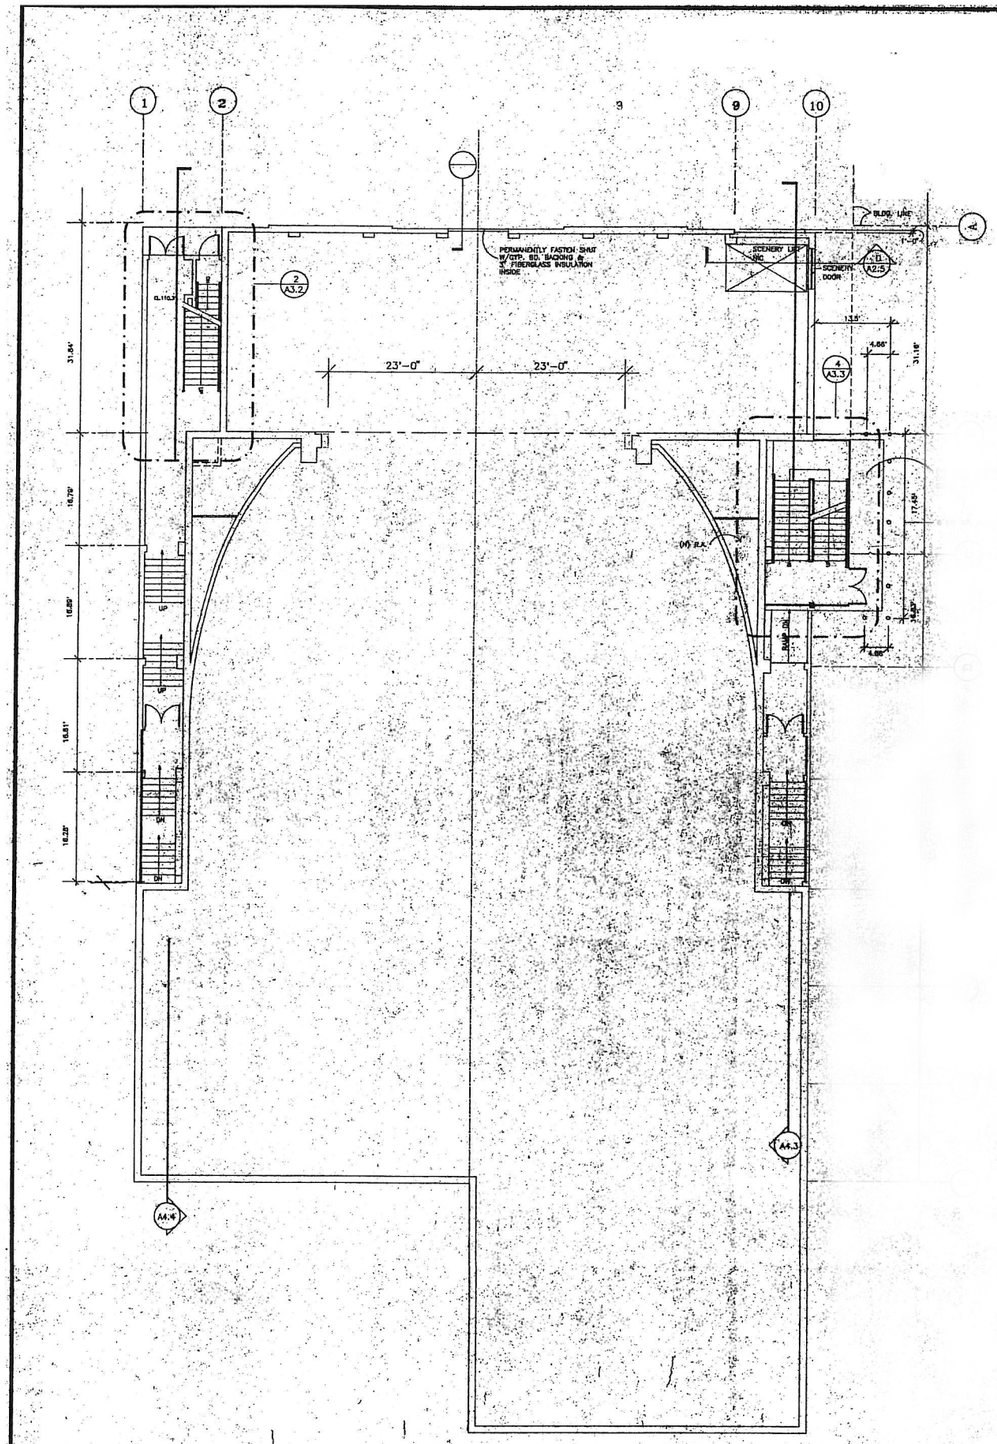

EXTERIOR GRADE LEVEL PLAN ITEMS

SCALE 1/8" = 1' - 0"

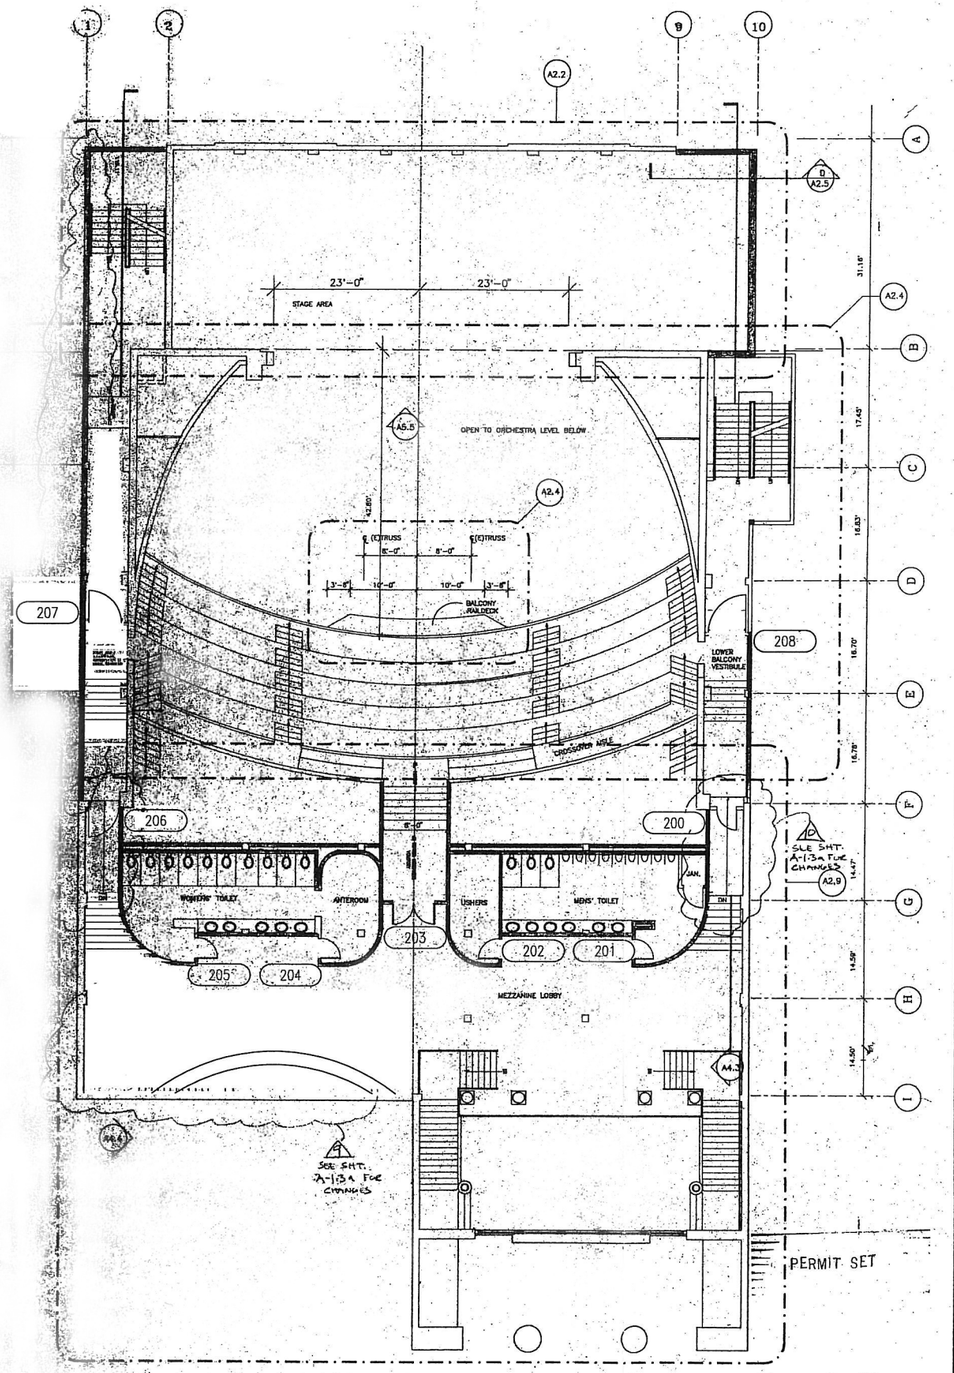

LOWER BALCONY/MEZZANINE FLOOR PLAN

SCALE 1/8" = 1' - 0"

ALEX THEATRE
GLENDALE, CALIFORNIA
216 N. BRAND
FOR
THE CITY OF GLENDALE
AND THE GLENDALE REDEVELOPMENT AGENCY

REVISIONS

DD #	NO	DATE	BY
1	10	12/8/92	RFM
1	9	12/8/92	RFM
1	55	11/6/92	RFM

DRAWING:

GRADE LEVEL AND
LOWER BALCONY PLANS

ISSUE DATE: 9/8/92

DRAWN BY: J.F. REVISED BY: M.H.

SHEET NUMBER: SUPERCEEDED ~~A 1.3~~