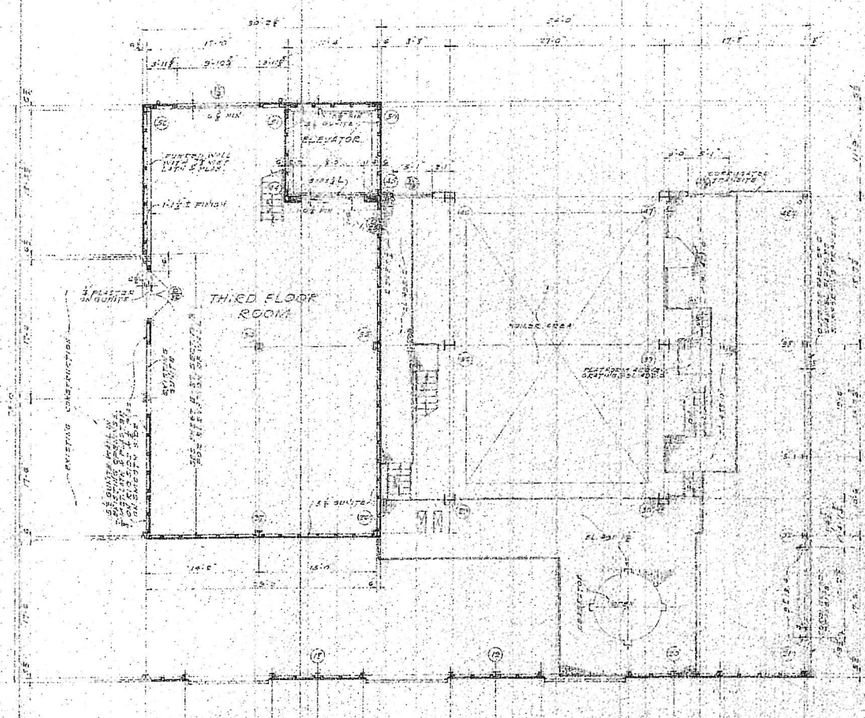

THIRD FLOOR PLAN
SCALE 1/4"=1'0

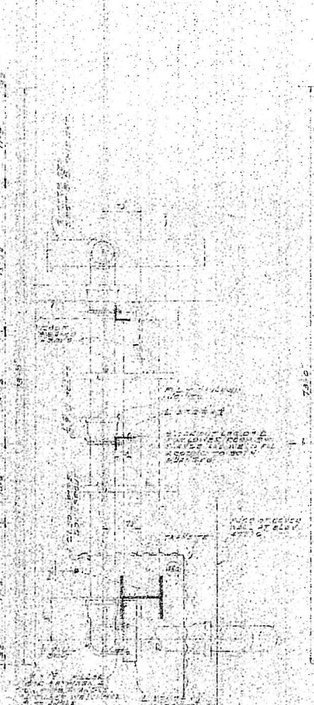

PLAN OF DOWNSPOUT W&T
SCALE 1/4"=1'0

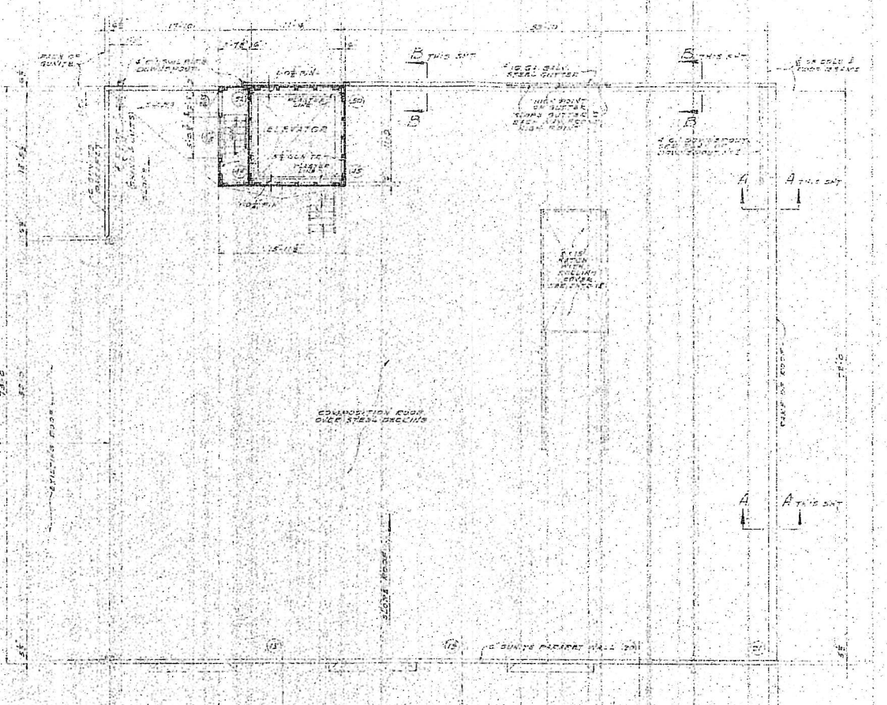

ROOF PLAN
SCALE 1/4"=1'0

ROOM FINISH SCHEDULE

ROOM OR SPACE	FLOOR: CONCRETE	FLOOR: TILE	FLOOR: COMPOSITION	FLOOR: WOOD	WALLS: CONCRETE	WALLS: PLASTER	WALLS: GLAZED TILE	WALLS: CERAMIC TILE	WALLS: ACOUSTIC TILE	CEILING: CONCRETE	CEILING: PLASTER	CEILING: ACOUSTIC TILE	MISC: BASE	MISC: WAINSCOT	REMARKS
BASEMENT															
BOILER ROOM	X				X						X				
STOCK	X				X					X					
ELEVATOR															
OIL ROOM	X				X					X					
BATTERY RM.	X				X					X					
ELEVATOR															
TOILET RMS.		X			X						X				
BOILER AREA		X								X					
FIRING AISLE	X				X					X		X			
OPERATING RM.	X			X		X			X		X				ROCK WOOL INSULATION IN NORTH WALL
TOILET		X				X	X	X				X	X	X	
AIR CONDITIONING RM.	X			X		X	X				X				ROCK WOOL INSULATION IN NORTH WALL
ENTRY	X			X		X	X	X				X	X		
ELEVATOR							X	X							ROCK WOOL INSULATION IN SOUTH & EAST WALLS
SHIFTING OPERATING RM.															
BOILER AREA		X								X	X				
TURBINE ROOM OVER BOILER NO. 5 & 6	X			X			X	X				X		X	ROCK WOOL INSULATION IN NORTH & EAST WALLS
CLOSET				X			X	X				X		X	
RECORD STORAGE	X			X			X	X				X		X	
LOCKER RM.	X			X			X	X				X		X	ROCK WOOL INSULATION IN EXISTING WOOD FRAME
TOILET	X			X			X	X				X		X	
JANITOR	X			X			X	X				X		X	
ELECTRICAL EQUIPT. RM.	X			X		X	X	X				X		X	ROCK WOOL INSULATION IN NORTH & EAST BASE WALLS
TOILET		X				X	X	X				X	X	X	
CORRIDOR	X			X		X	X	X				X		X	ROCK WOOL INSULATION IN EAST WALL
ENTRY	X			X		X	X	X				X		X	" " " " " "
ELEVATOR							X	X							
PIPE SPACE	X								X			X			ROCK WOOL INSULATION IN WEST WALL
EXISTING LOCATIONS															
BOILER AISLE		X								X	X				
BOILER AREA		X								X	X				
TURBO ROOM	X											X			
ELEVATOR										X					
STAIRWELL TO ROOF	STEEL									X		X			
ELEVATOR															
EQUIPMENT ROOM	STEEL									X		X			

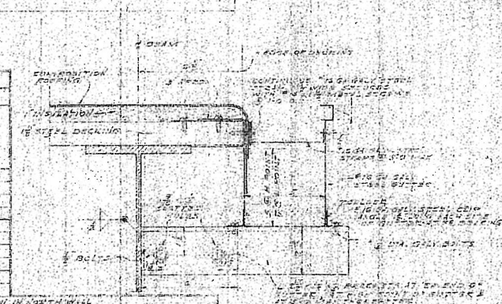

SECTION B-B AT EAVE OF ROOF
SCALE 1/4"=1'0

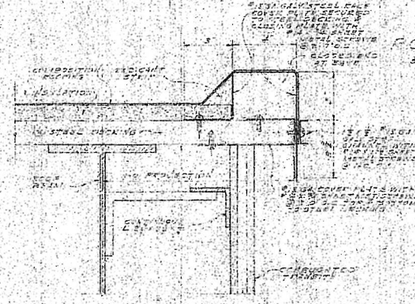

SECTION A-A AT RACE OF ROOF
SCALE 1/4"=1'0

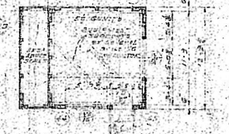

PENTHOUSE MACHINERY ROOM FLOOR PLAN
SCALE 1/4"=1'0

PENTHOUSE ROOF PLAN
SCALE 1/4"=1'0

NOTE TO CONTRACTOR: ALL ROOF OPENINGS SHALL BE SHOP OR OTHERWISE SPECIFICALLY APPROVED BY THE ARCHITECT BEFORE CONSTRUCTION IS STARTED.

Accepted and approved by the Council of the City of Glendale this 22nd day of Oct. 1947

City Clerk of the City of Glendale, California

APPROVED:
R. H. Grayson
SUPERINTENDENT
Wm. C. Reuter
W. E. ENGINEER

REVISIONS				
DATE	No.	DESCRIPTION	BY	CK.

PUBLIC SERVICE DEPARTMENT
CITY OF GLENDALE
CALIFORNIA

STEAM PLANT
ARCHITECTURAL
THIRD FLOOR - ELEVATOR MACHINERY ROOM FLOOR - ROOF PLANS

DES: WVM SCALE: 1/4"=1'0" SHEET NUMBER E-40
DR: C.P.
T:
C.V.C.
APP.
DATE: 10-1-47

1720