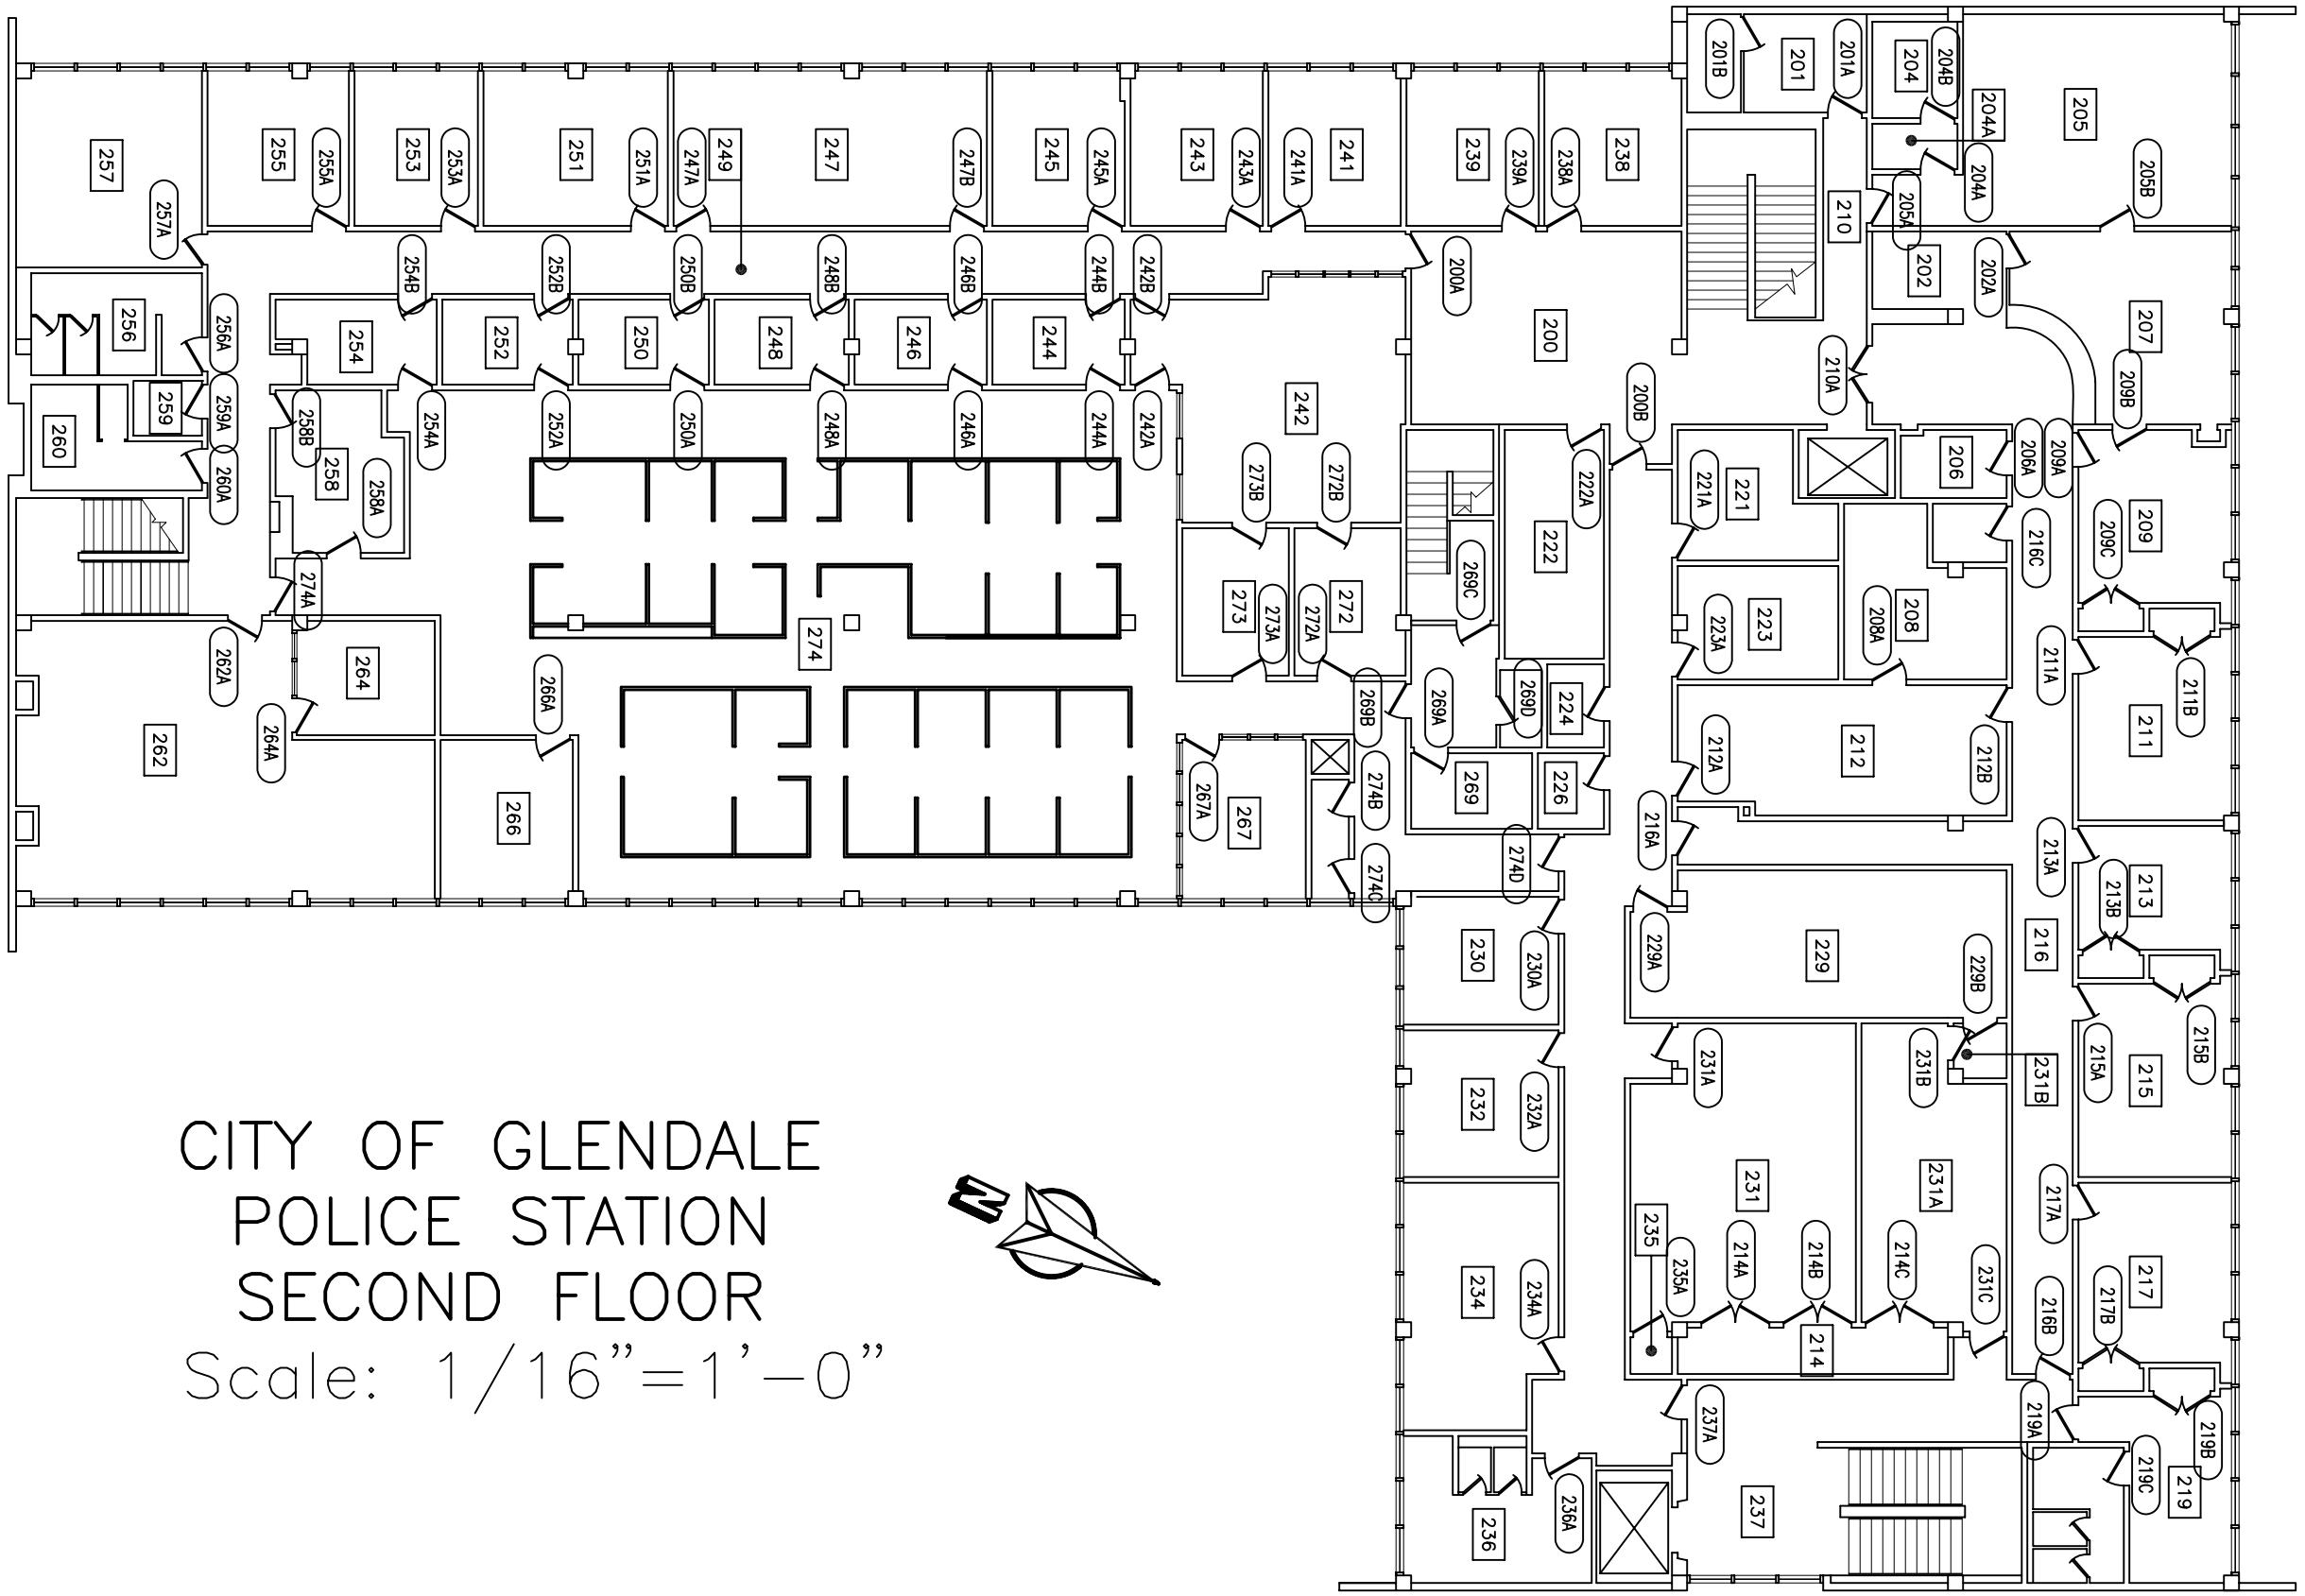

CITY OF GLENDALE
POLICE STATION
SECOND FLOOR

Scale: 1/16"=1'-0"

A/E PROJECT NO.:	
DRAWN BY:	
CHECKED BY:	
SCALE:	
SUBJECT	
SHT REF:	DATE:
PAGE:	