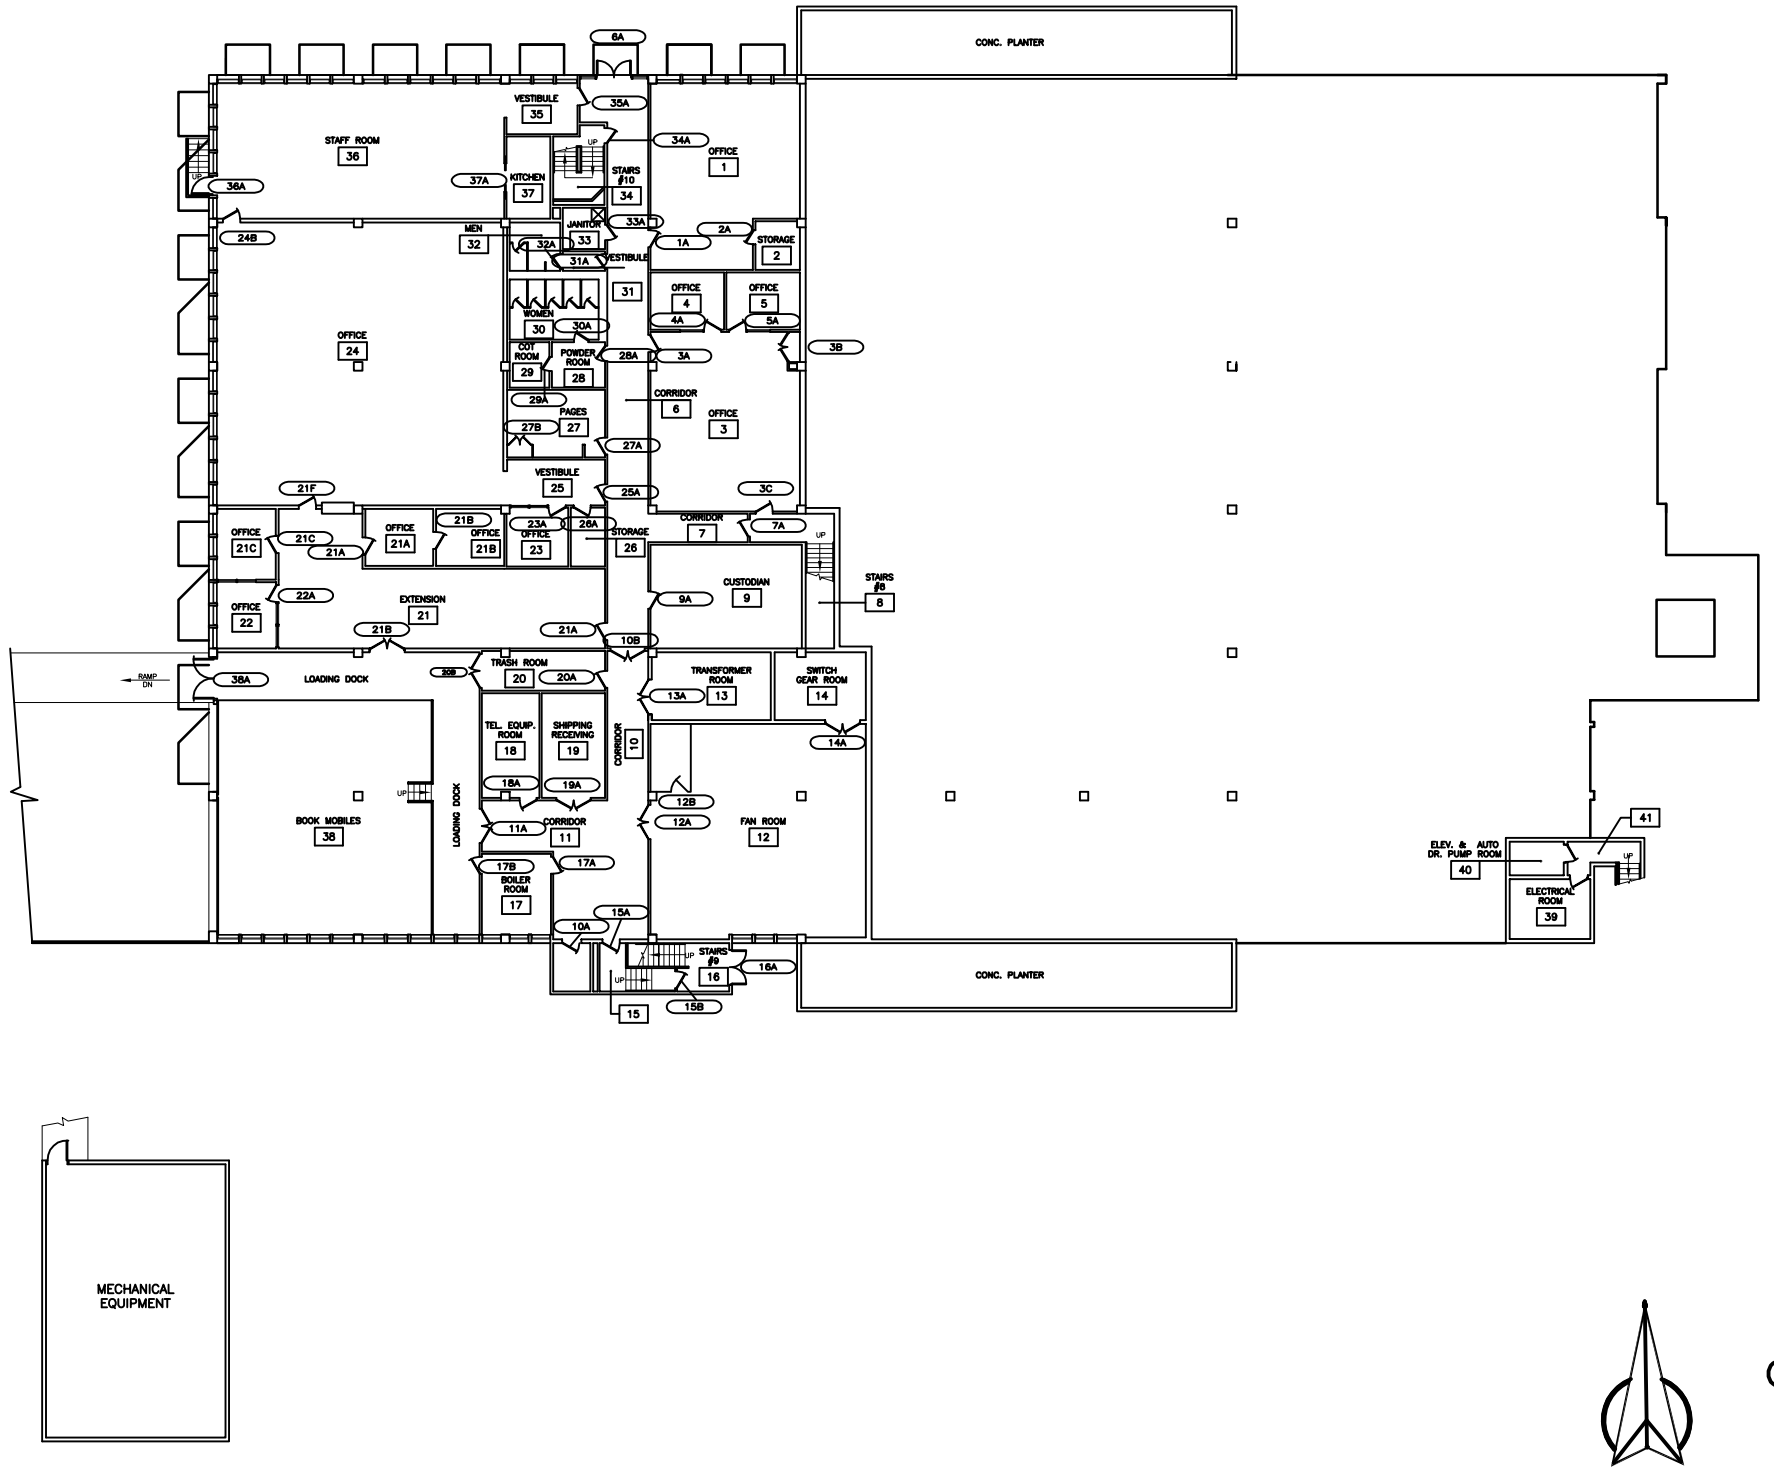

CITY OF GLENDALE
CENTRAL LIBRARY
LOWER LEVEL
Scale: 1/32"=1'-0"

A/E PROJECT NO.:

DRAWN BY:

CHECKED BY:

SCALE:

SUBJECT

SHT REF:

DATE:

PAGE: