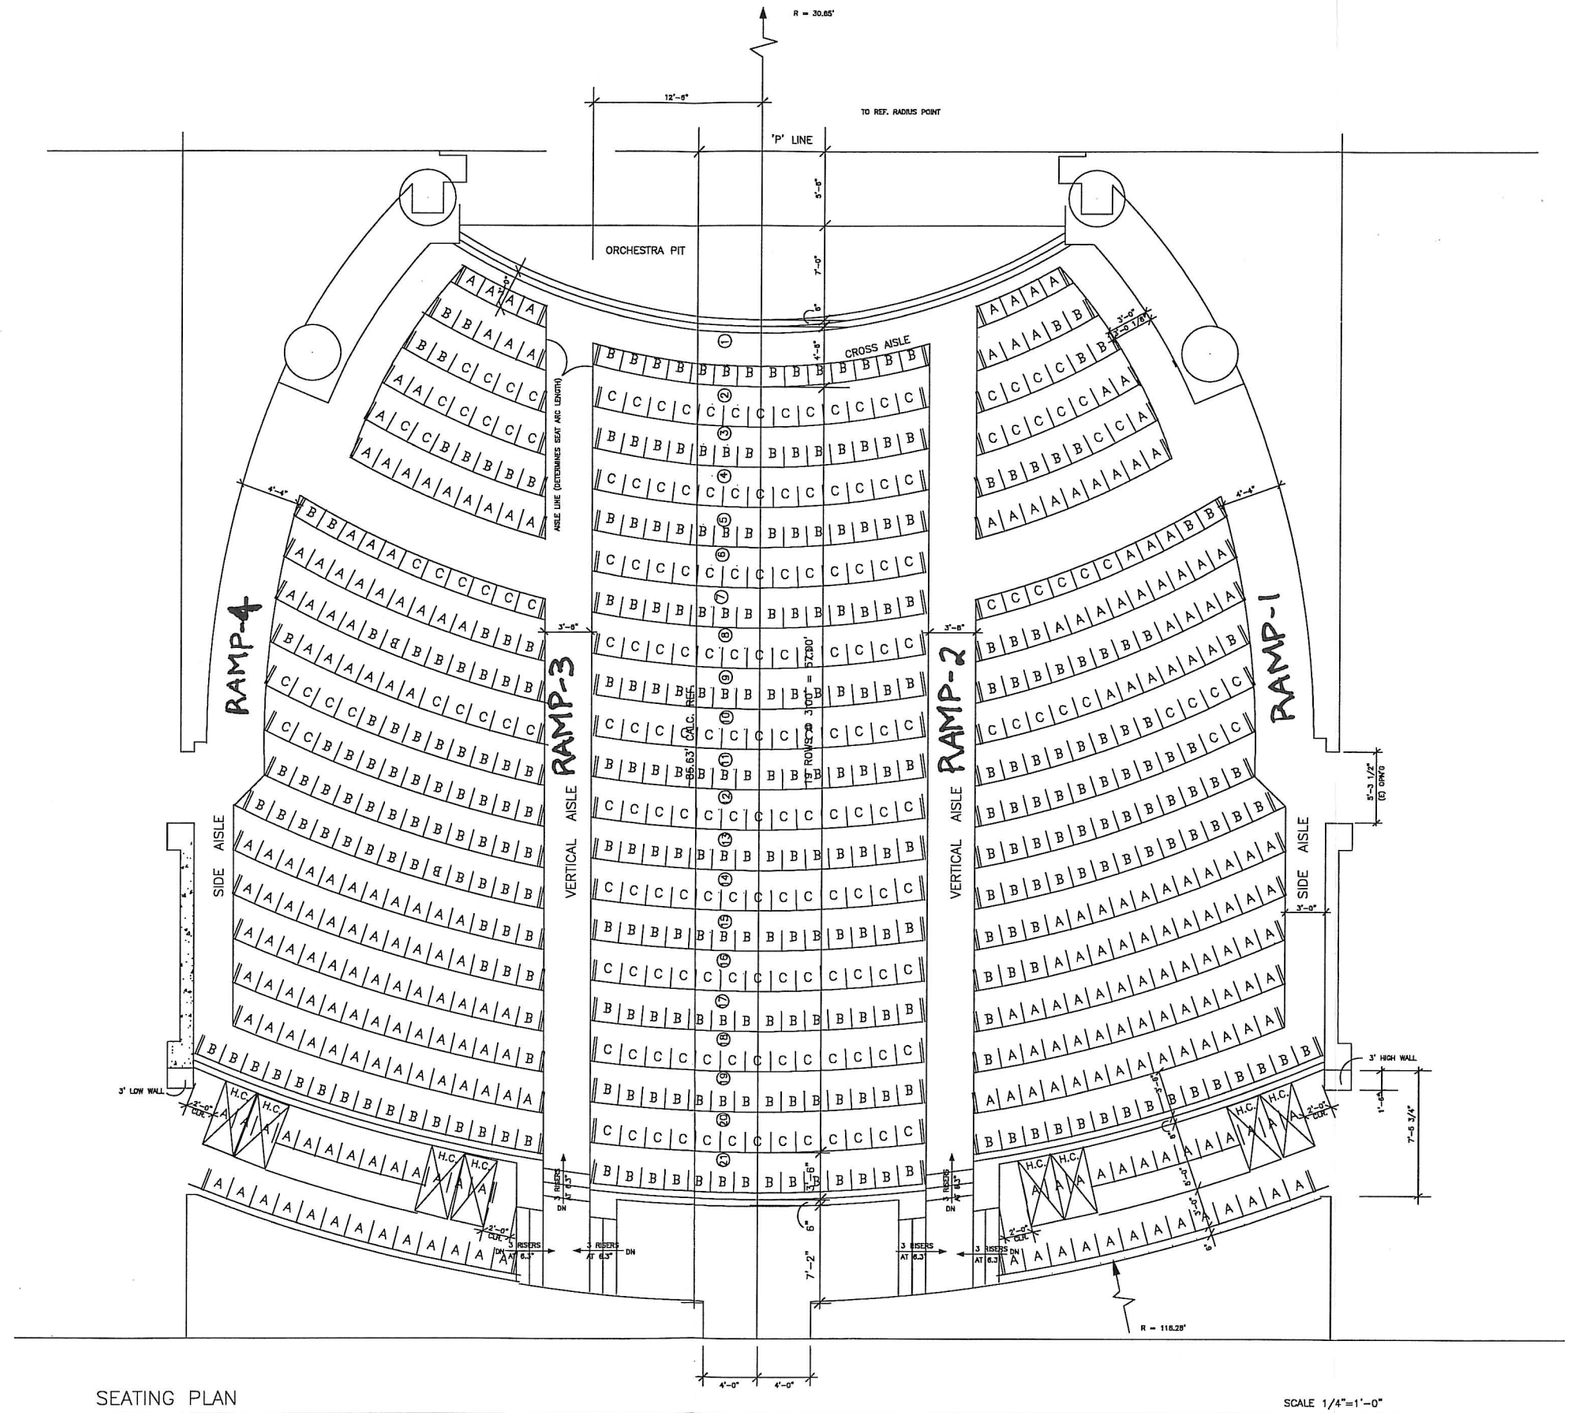

SEATING PLAN

SCALE 1/4"=1'-0"

ALEX THEATRE
GLENDALE, CALIFORNIA

FOR
THE CITY OF GLENDALE
AND THE GLENDALE REDEVELOPMENT AGENCY

REVISIONS

DRAWING:
1/4" ORCHESTRA
SEATING PLAN

ISSUE DATE: 8/19/92
DRAWN BY: J.F.
CHECKED:
SHEET NUMBER
SL 1.1